LOCATION PLAN
216-217 Tottenham Court Road

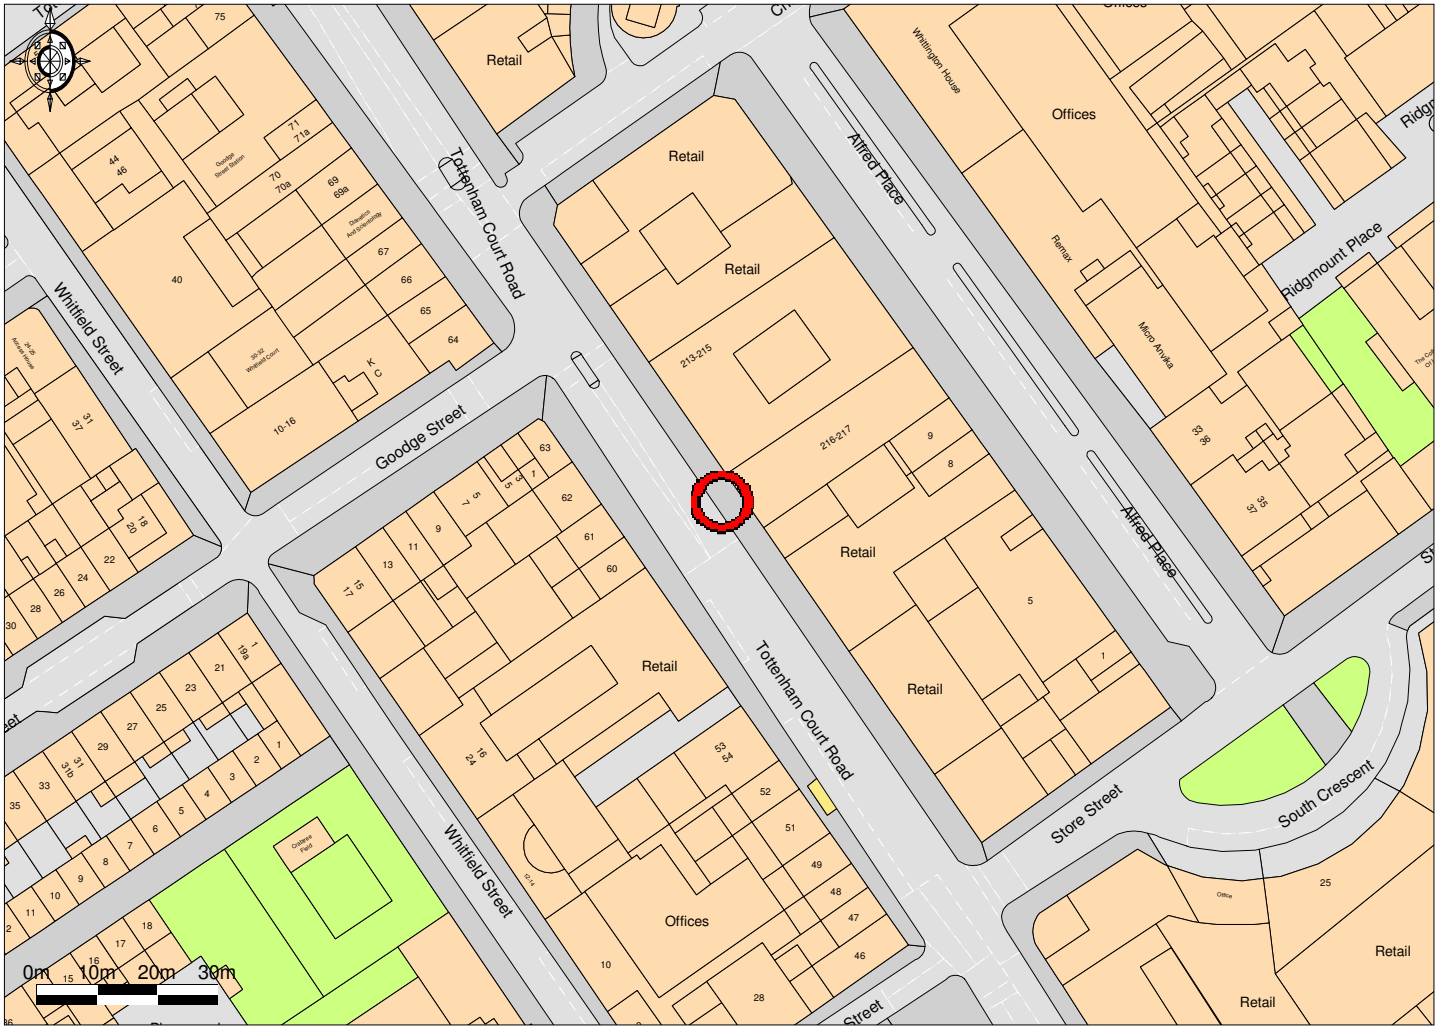

© **UKMap** Copyright The GeoInformation Group 2018 Licence No. LANDMLON100003121118. Plotted Scale - **1:1250**

Promap®
LANDMARK INFORMATION GROUP®