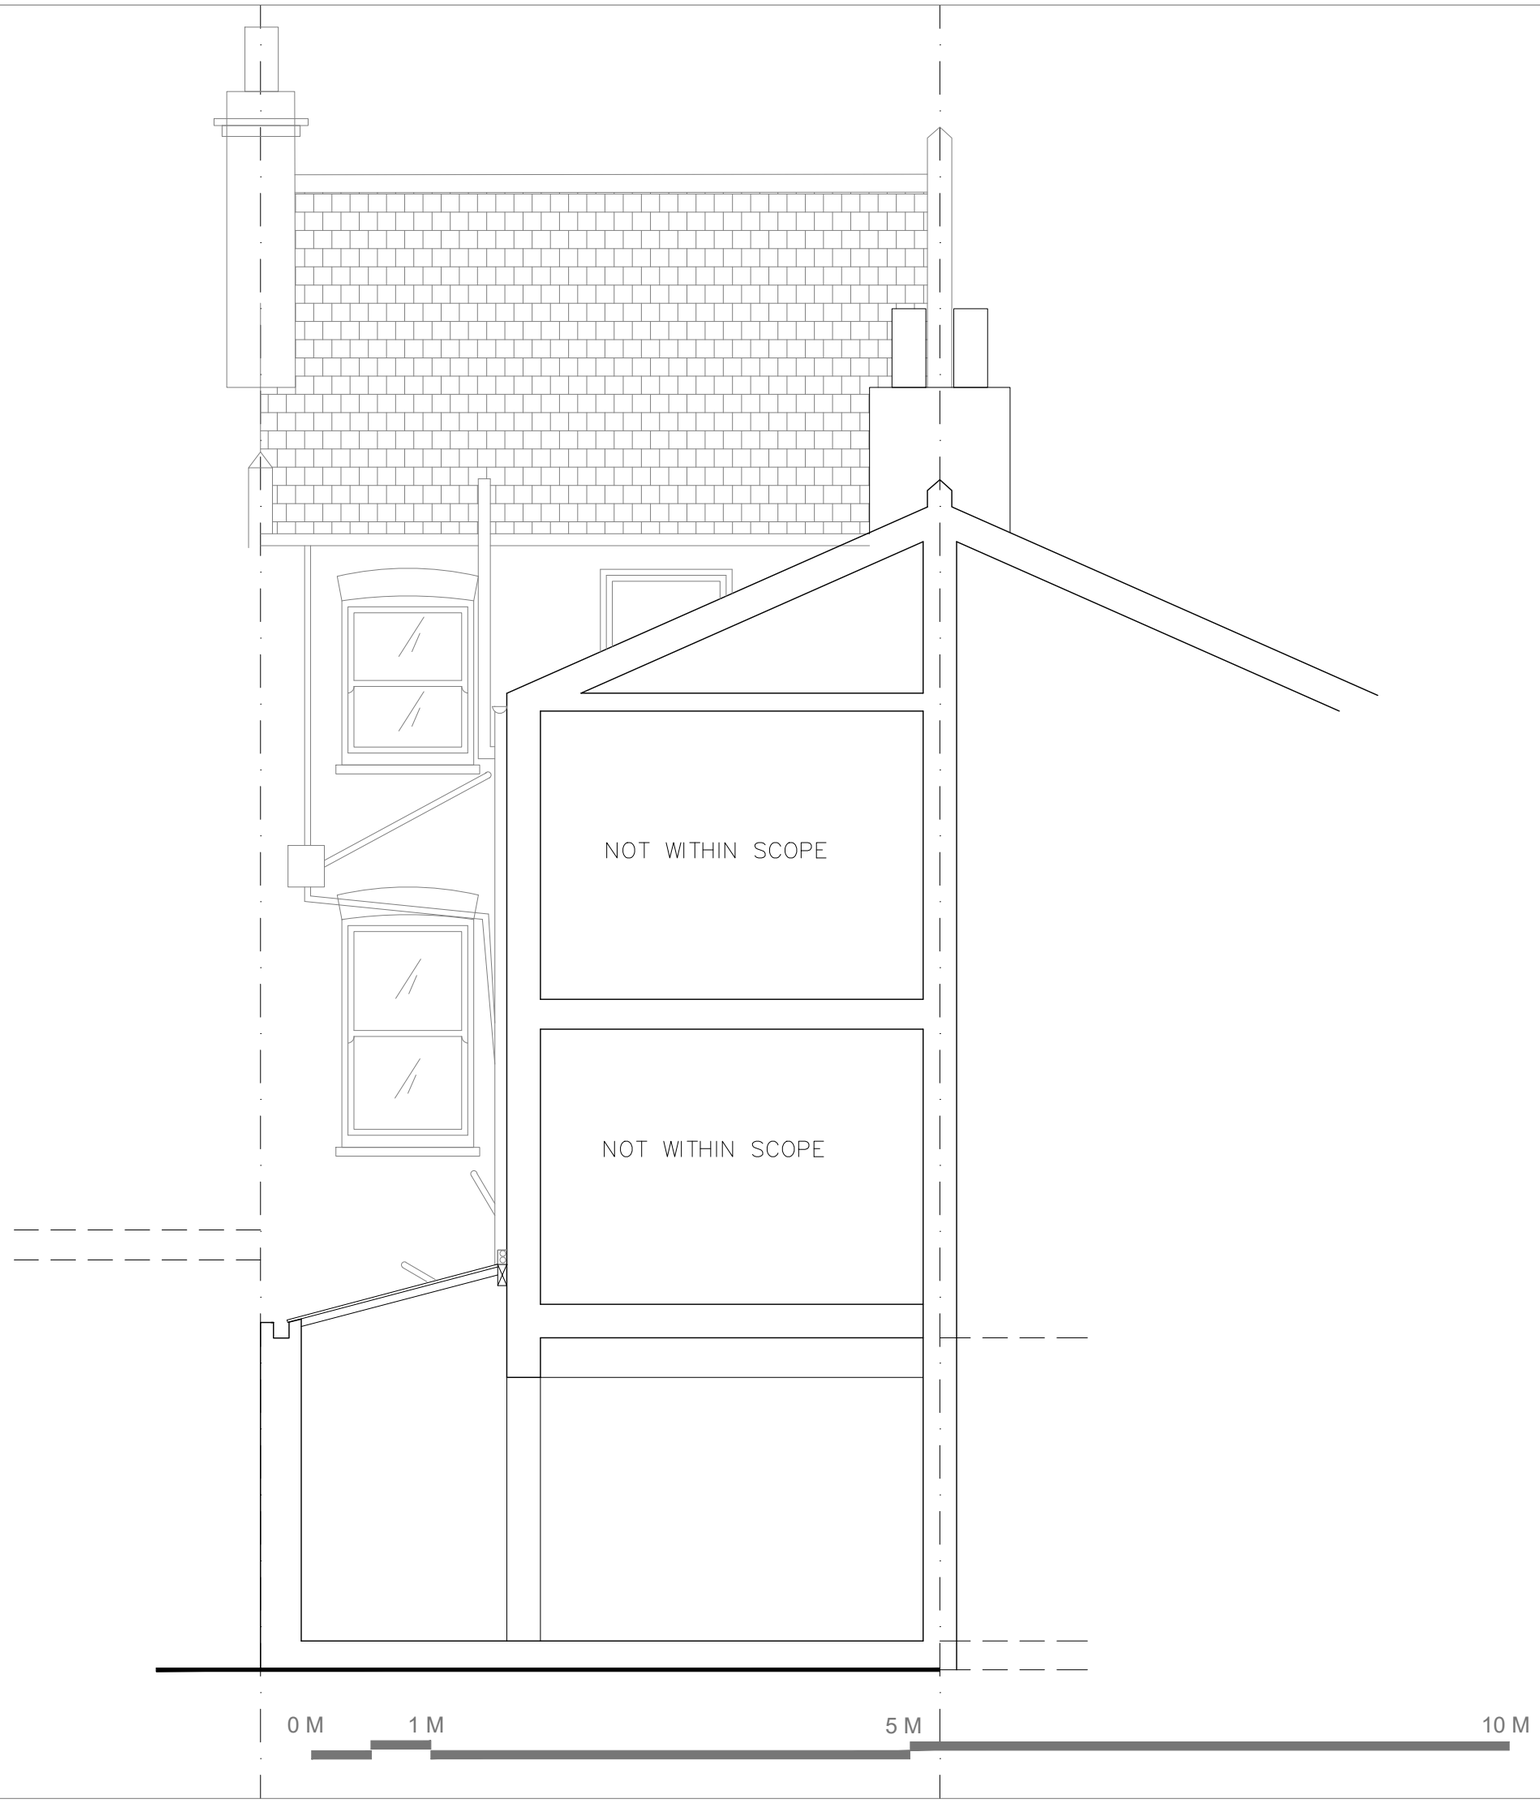

NOTES:

1. DO NOT SCALE FROM THIS DRAWING
2. ALL DIMENSIONS ARE IN METERS UNLESS OTHERWISE SPECIFIED
3. TO BE CONSTRUCTED IN ACCORDANCE WITH BRITISH STANDARDS
4. ALL MEASUREMENTS ARE SUBJECT TO CONFIRMATION BY THE CONTRACTOR DURING THE WORKS ON SITE.
5 THIS DRAWING IS TO BE READ IN CONJUNCTION WITH ALL RELEVANT ARCHITECTURAL AND ENGINEER DRAWINGS AND SPECIFICATIONS
6 THIS DRAWING IS A CONCEPT LAYOUT NOT FOR CONSTRUCTION PURPOSES

This drawing is the property of Kokorelia Architects Ltd. Copyright is reserved & this drawing is issued on the condition that it is not copied, reproduced, retained or disclosed to any unauthorised person, either wholly or in part, without consent.

REV.	DATE	COMMENTS

PROJECT:

57 GOLDHURST TERRACE
NW6 3HB

CLIENT:

ARCHITECTURAL DRAWINGS

DRAWING NO: AP220 REVISION NO: R01

DRAWING

PROPOSED SECTION

APPROVED BY

DRAWN BY

SCALE 1/50@A3

DATE: 18/06/2019

KOKORELIAARCHITECTS
20 ROSEBERY GARDENS N8 8SH WWW.KOKORELIA.COM