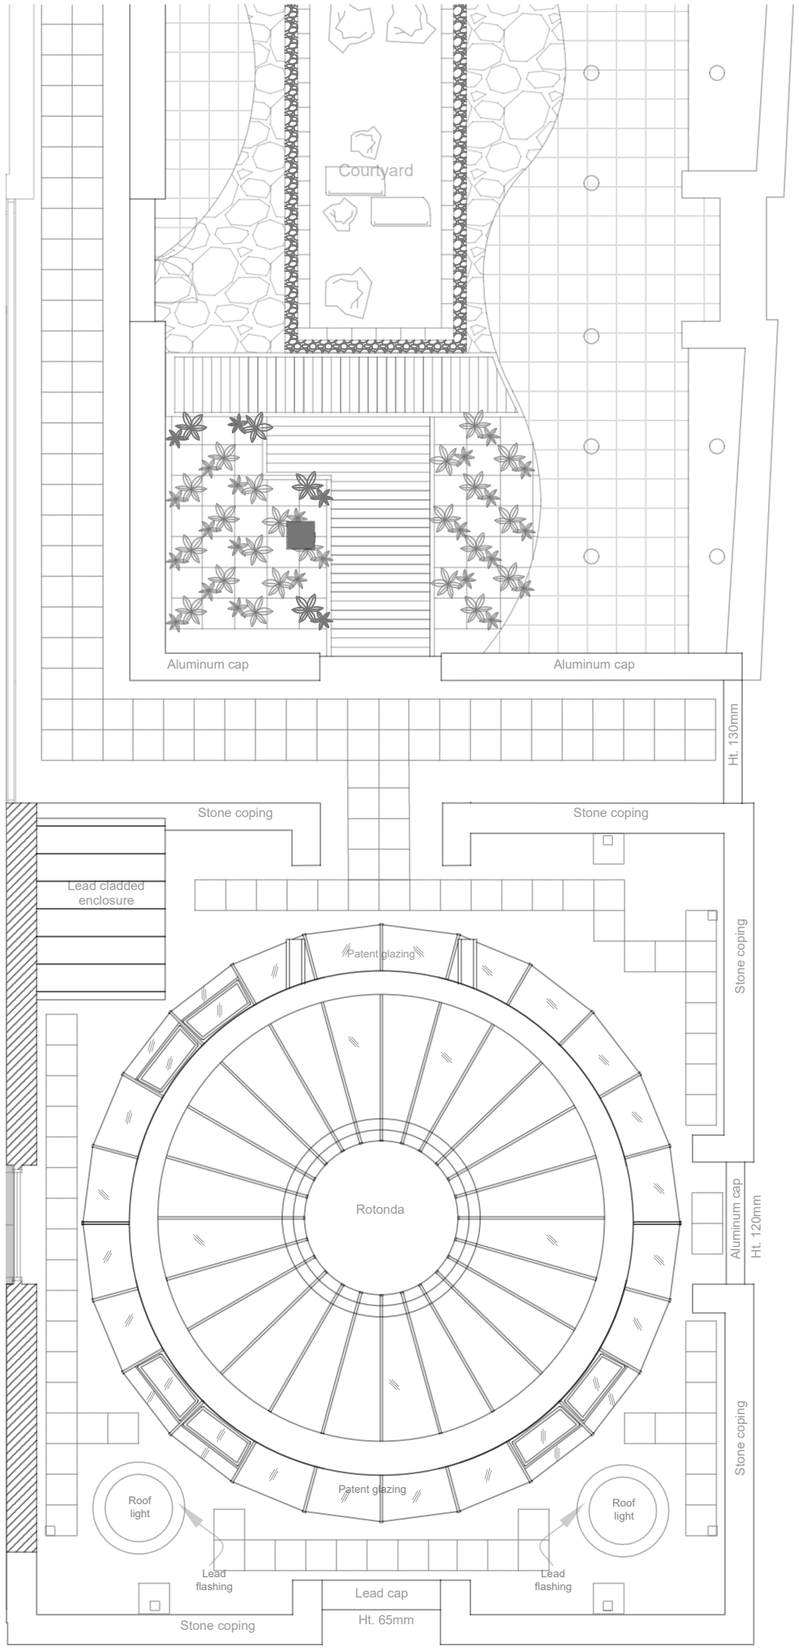

EXISTING INVERTED ROOF — PLAN
BRUNEI BUILDING ENTRANCE BLOCK — 1:100

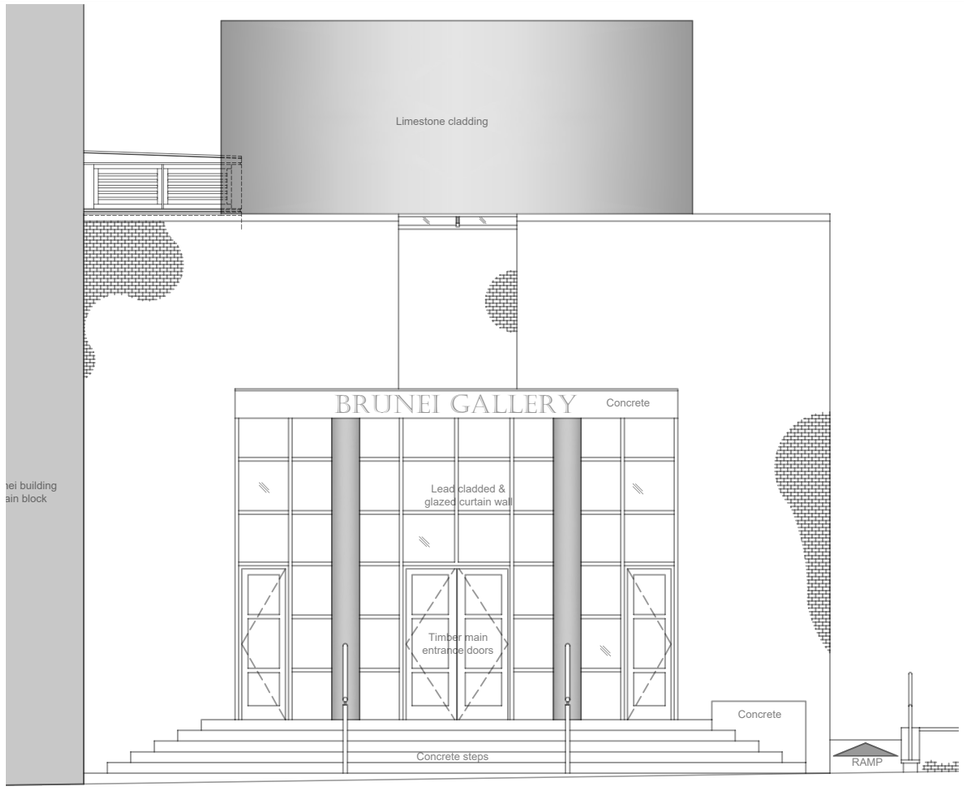

EXISTING ELEVATION A — ELEVATION
BRUNEI BUILDING ENTRANCE BLOCK — 1:100

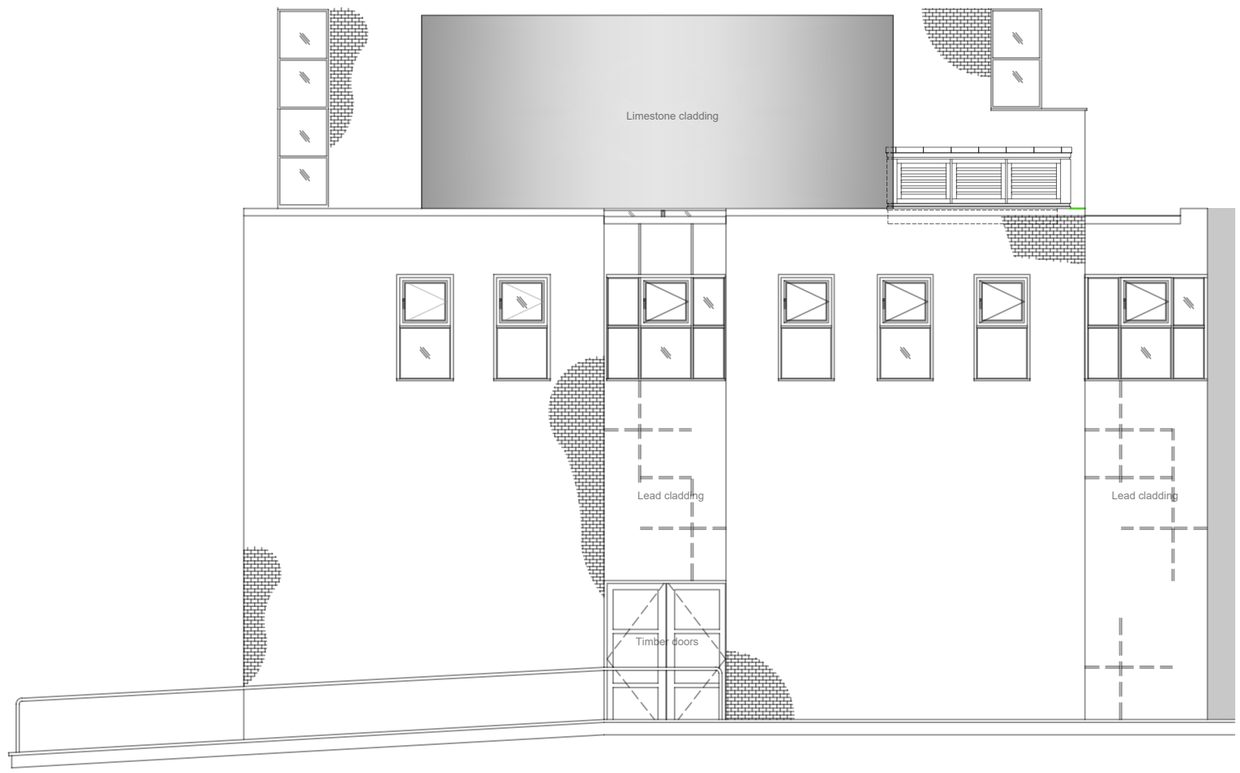

EXISTING ELEVATION A — ELEVATION
BRUNEI BUILDING ENTRANCE BLOCK — 1:100

© FAITHFUL + GOULD COPYRIGHT: REPRODUCTION IN WHOLE OR PART BY ANY MEANS IS PROHIBITED WITHOUT THE PRIOR WRITTEN PERMISSION OF FAITHFUL + GOULD

0 1 3 5

METRES
1:100

Do Not Scale

Use only written dimensions. All dimensions must be verified prior to the works being put into hand and any discrepancies reported to the originator.

Health And Safety Information

	Details	Initials	Date
Asbestos Survey	JN: 315958	LA, DR	01/03/2019
Structural Check/Lifting & Handling	JN: 068639	DB	01/04/2019
Site Survey	/	MN	18/01/2019
Access and Egress/Site Compund	/	MN, VP	25/01/2019
Hazards Identified	/	MN	15/02/2019

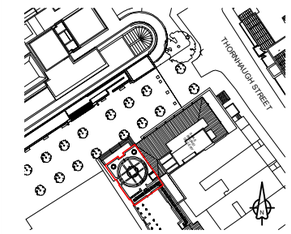

Location Plan
1:2000

LEGEND

Rev.	Details of Revision	Date	Sign

Client:

SOAS University of London

FAITHFUL + GOULD
Member of the SNC-Lavalin Group

Nova North, 11 Bressenden Place,
Westminster. London.
SW1E 5 BY

Tel. +44(0)20 7121 2121 Fax. +44(0)20 7121 2020

Project:
School of Oriental and African Studies
Brunei Building
Thornhaugh St, Russell Square,
Bloomsbury, London. WC1H 0XG

Ref:
5164414

Drawing No:
017

Title:

EXISTING

DUCTWORK AND GUARDRAIL INSTALLATION

Scale:	Drawn:	Checked:	Co-ord chk:
1:100	MN	XX	
Original Size:	**Date:**	**Date:**	**Date:**
A3	17.07.2019	XX	

Status:
PLANNING