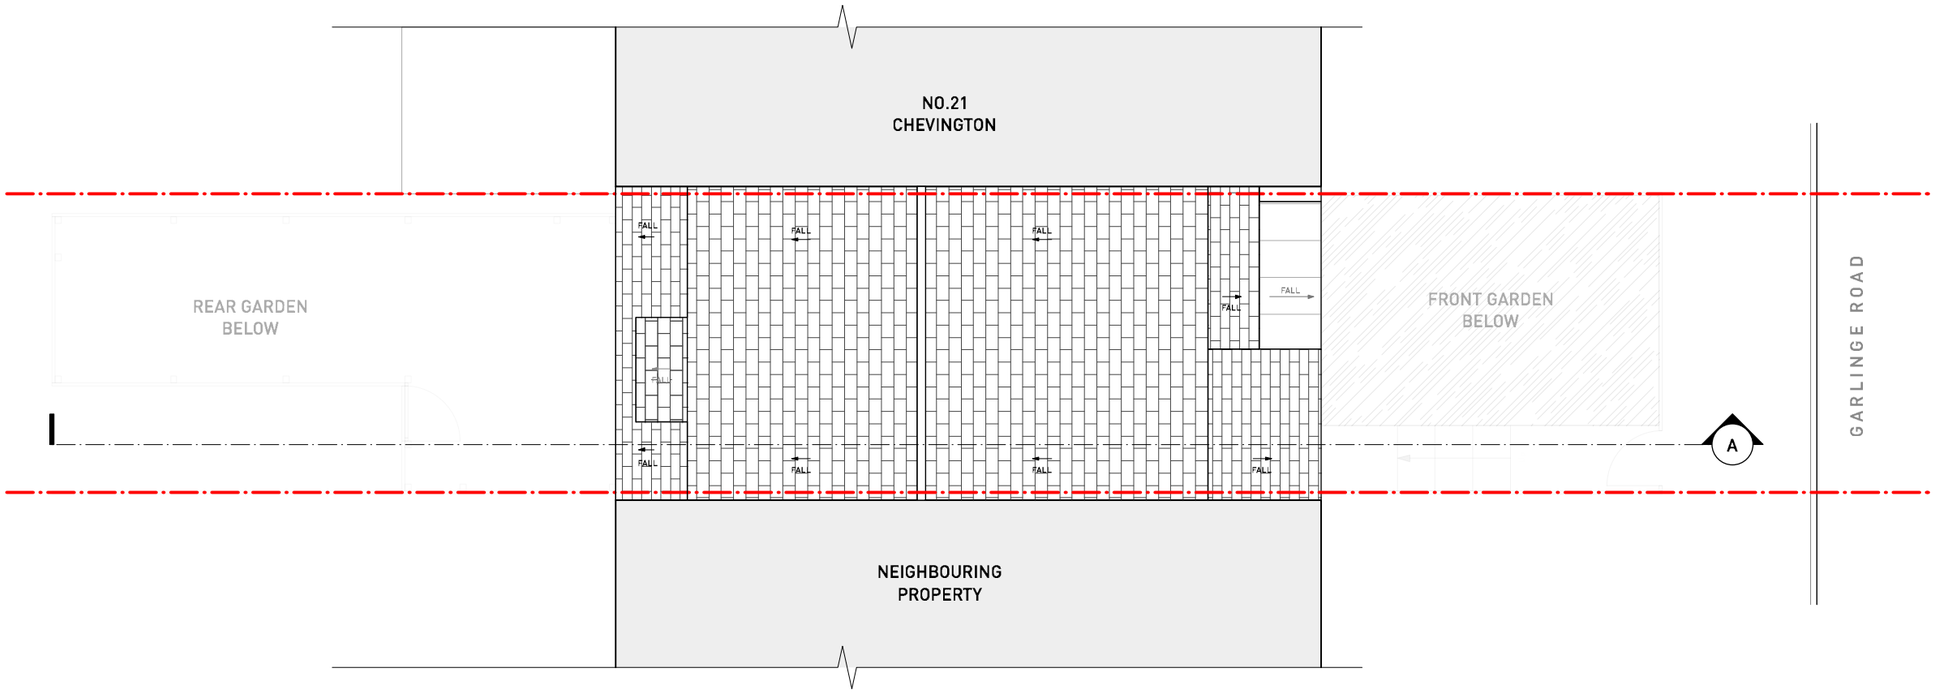

1 Existing Roof Plan
Scale: 1:100

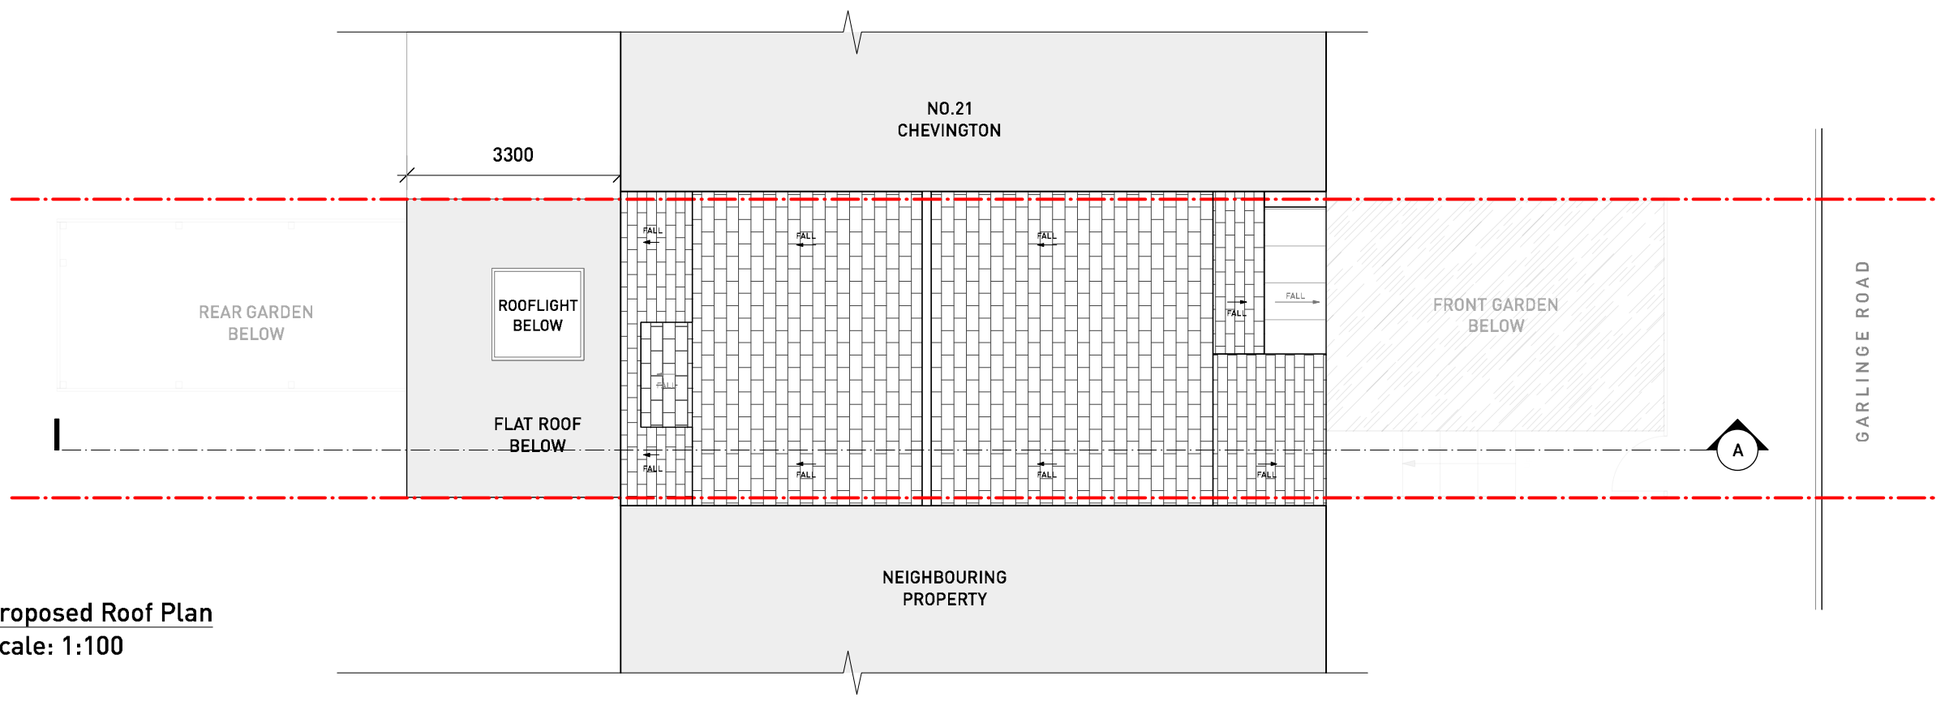

2 Proposed Roof Plan
Scale: 1:100

PERMITTED DEV

General Notes

1. do not scale drawings
2. all dimensions are in millimeters unless otherwise stated
3. all dimensions shall be verified on site before proceeding with work
4. this drawing is to be read in conjunction with all related information including structural, mechanical and electrical information
5. this drawing is to be read in conjunction with all J/A drawings
6. any discrepancies to be reported to the Architect immediately
7. all products to be fitted as per manufacturers recommendations . Notify Architect of any conflicts between manufacturers recommendations and this drawing.
8. report any discrepancies in structural openings between drawings, schedules and manufacturers recommendations .

Revisions

Rev	Description	Date
/	/	/

JAA
T: 020 3784 6809
W: www.JAAstudio.co.uk
A: 36-50 Pritchard's Road
London, E2 9AP

0 0.5 1.0 2.0 3.0 4.0 5.0m

Drawing
EXISTING & PROPOSED
ROOF PLANS

Project No.	Project Name
143	22 CHEVINGTON, GARLINGE RD

Scale	Drawing No.	Rev
1:100 @ A3	003	/
/ @ /		
/ @ /		

© JAA 2019

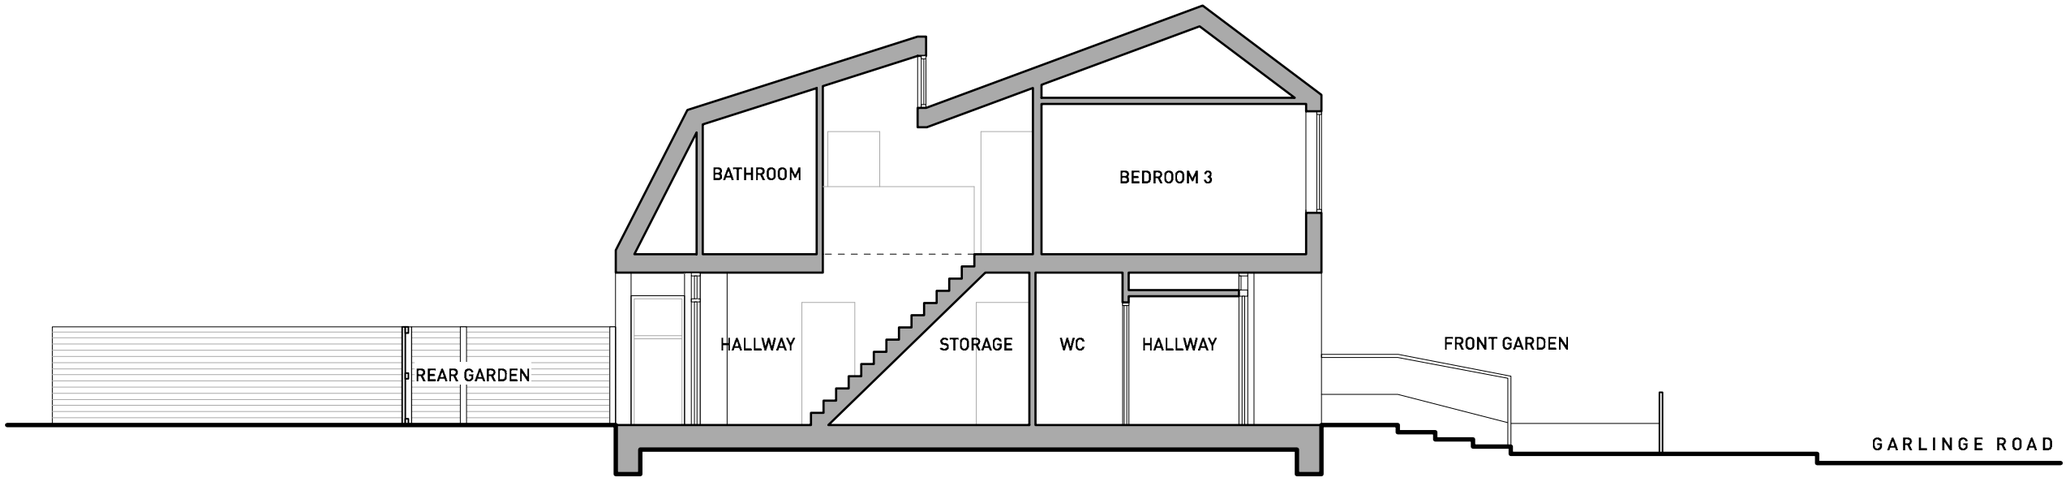

1 Existing Section A
Scale: 1:100

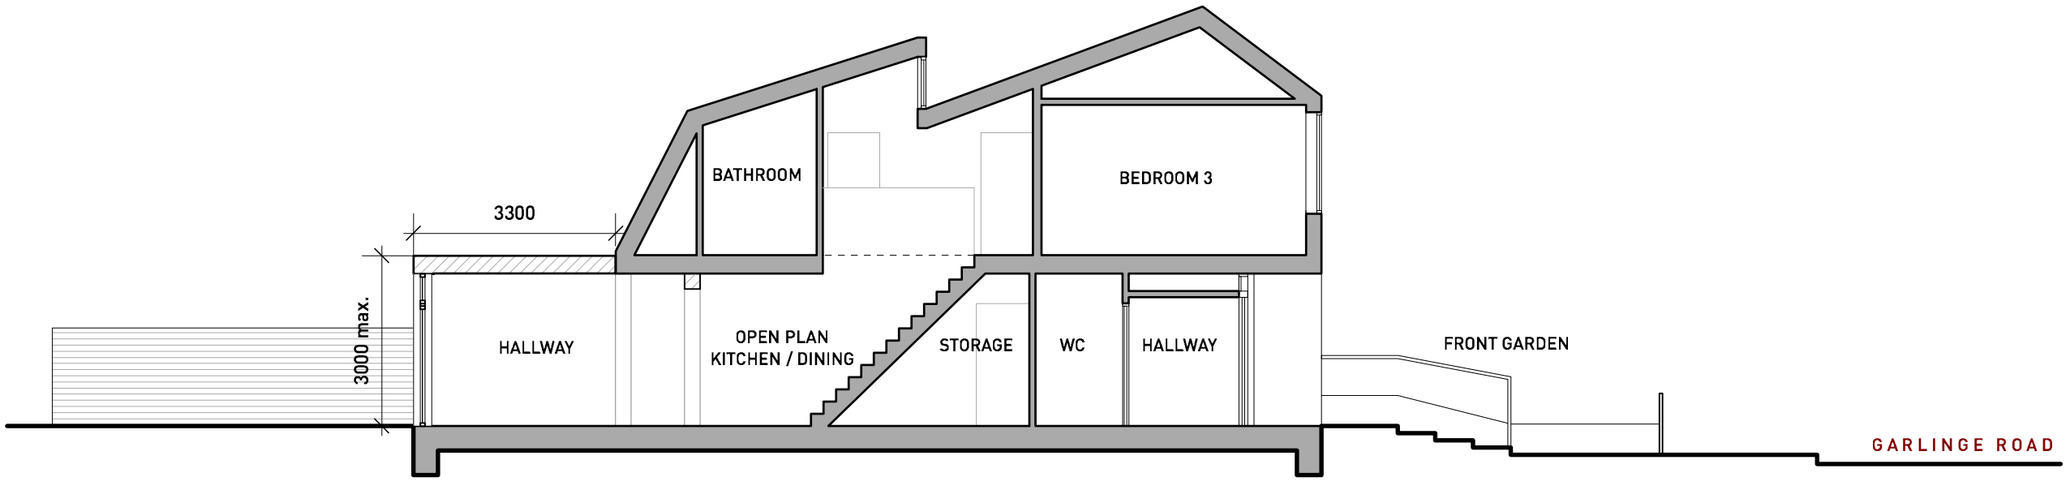

2 Proposed Section A
Scale: 1:100

PERMITTED DEV

General Notes

1. do not scale drawings
2. all dimensions are in millimeters unless otherwise stated
3. all dimensions shall be verified on site before proceeding with work
4. this drawing is to be read in conjunction with all related information including structural, mechanical and electrical information
5. this drawing is to be read in conjunction with all J/A drawings
6. any discrepancies to be reported to the Architect immediately
7. all products to be fitted as per manufacturers recommendations . Notify Architect of any conflicts between manufacturers recommendations and this drawing.
8. report any discrepancies in structural openings between drawings, schedules and manufacturers recommendations .

Revisions

Rev	Description	Date
/	/	/

JAA
T: 020 3784 6809
W: www.JAAstudio.co.uk
A: 38-50 Pritchard's Road
London, E2 9AP

0 0.5 1.0 2.0 3.0 4.0 5.0m

Drawing
EXISTING & PROPOSED
SECTION A

Project No.	Project Name
143	22 CHEVINGTON, GARLINGE RD

Scale	Drawing No.	Rev
1:100 @ A3	004	/
/ @ /		
/ @ /		

© JAA 2019