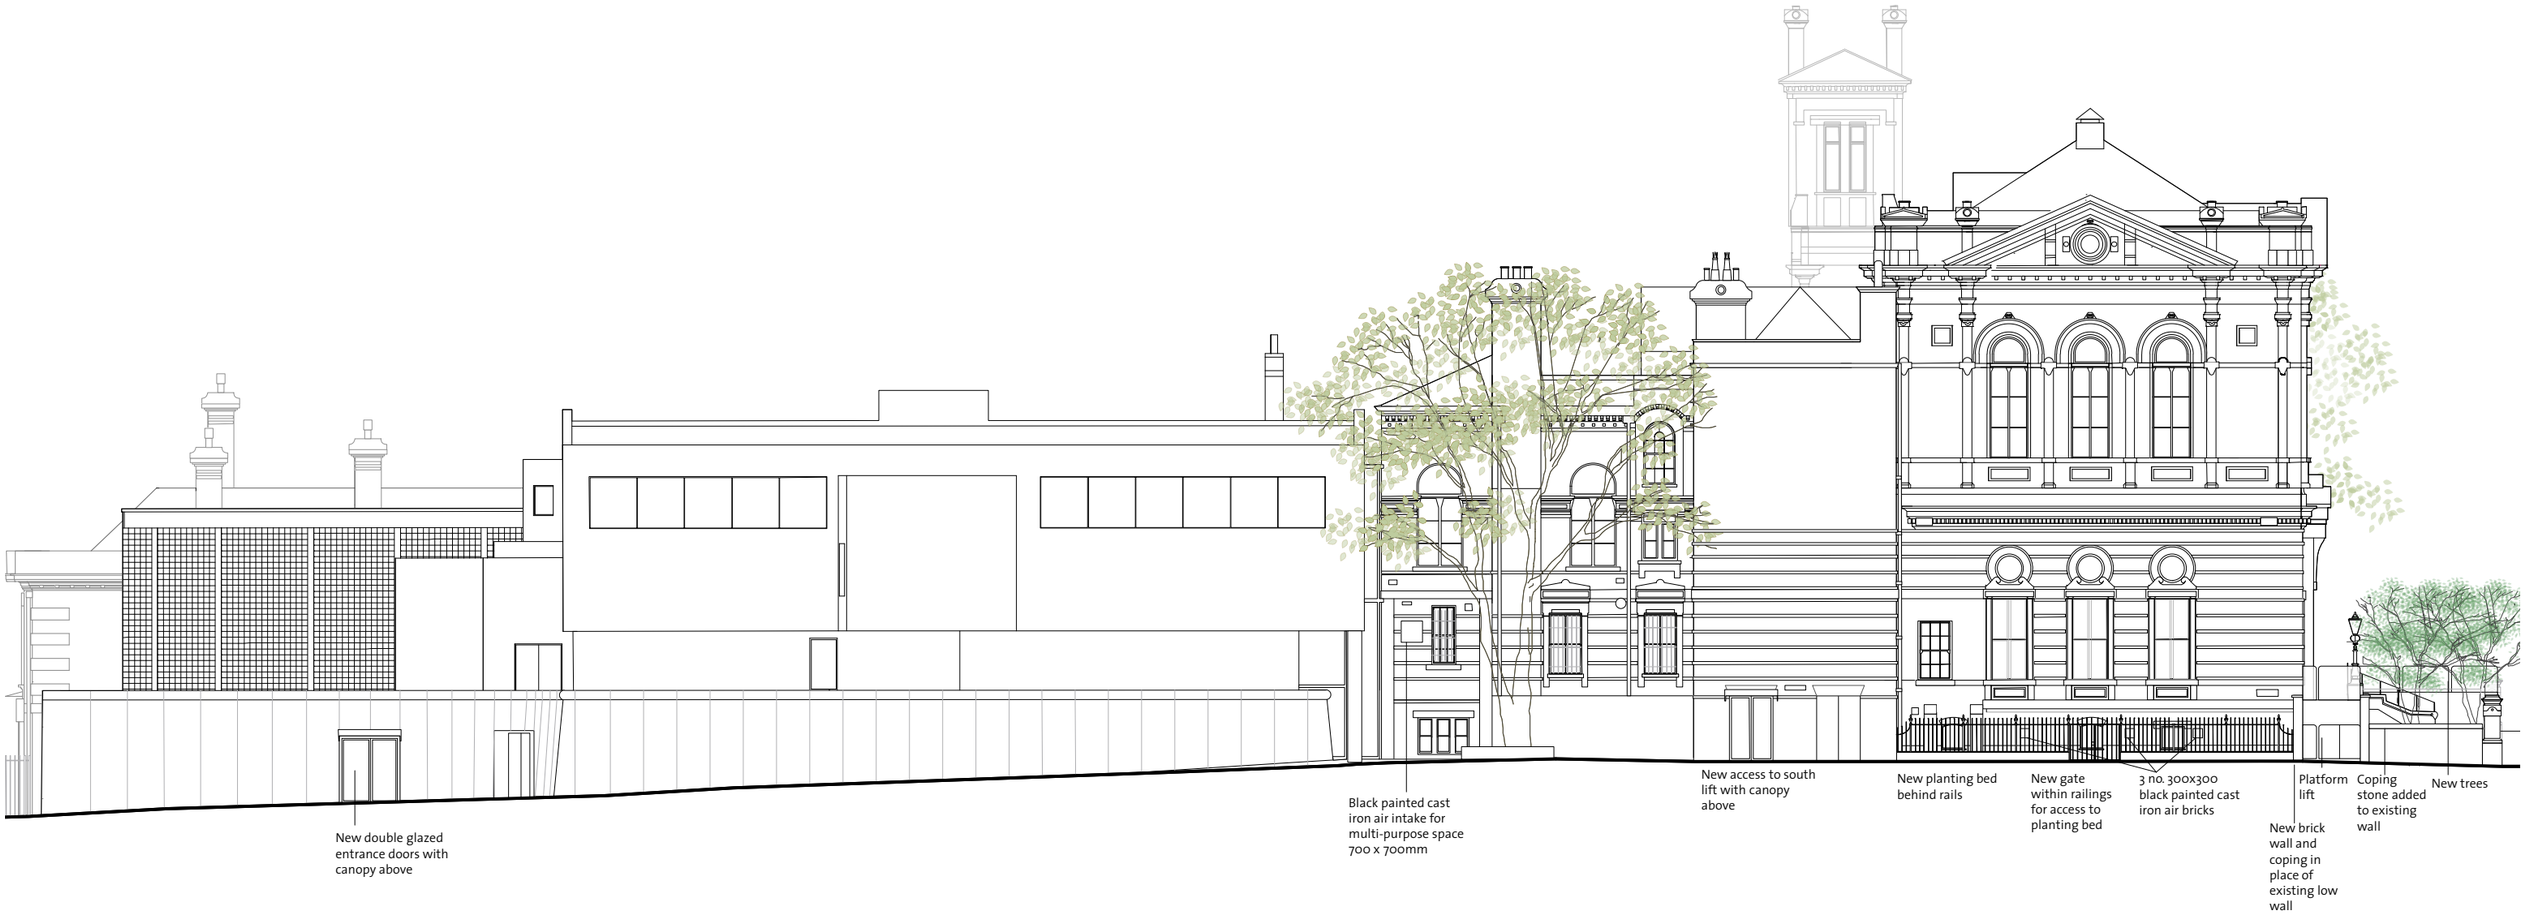

PLANNING

8m
6m
4m
2m
0m

IOWA Wac Arts, Hampstead
Town Hall, London NW3

Proposed South East Elevation

1/200 @ A3 1/100 @A1

Ash Sakula Architects
T +44 20 7831 0195
E info@ashsak.com
W ashsak.com

August 2019

OTH **/3 124**