Elevation - Royal College Street

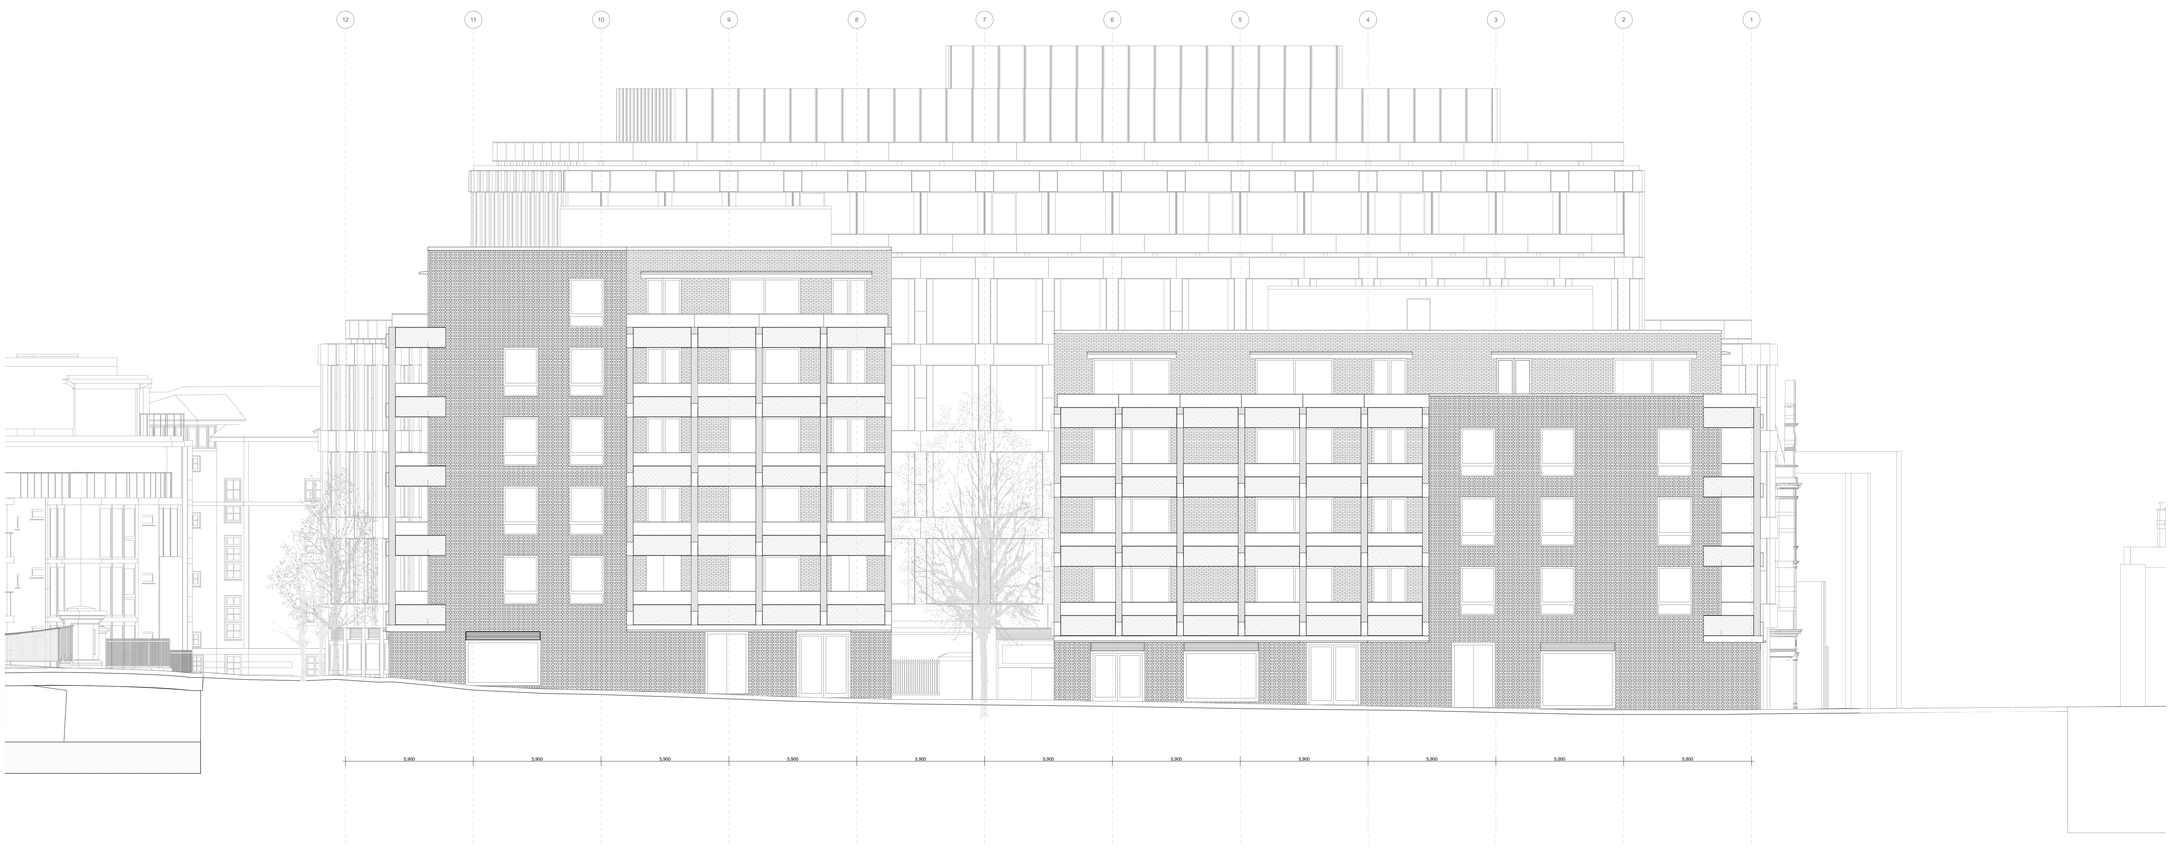

Elevation - Georgiana Street

INDEX	DATE	REASON FOR ISSUE	NAME
P01	06.08.19	Drawing Issue	JH

Caruso St John Architects

0 1 2 3 4 5m

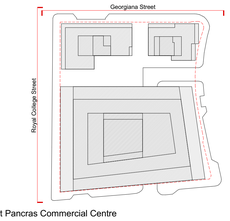

477 St Pancras Commercial Centre

GA - Elevation - Royal College St & Georgiana St

PLANNING

Project Nr.	Author	Unit	Level	Type	Discipline	Number	Status	Revision
477	CSJ	00	ZZ	EL	A	3300	S1	P01

Scale	Size W x H (mm)	Date	Revised	Drawn	Checked
1:100	841 x 1189	01.08.2019	06.08.2019	JH	RH

Project phase	Project datum
STAGE 02	±0.00 = 0.00 AOD

Client:
W RE
25 Bruton Pl, Mayfair, London W1J 6NF

Project manager:
Blackburn & Co.
No 1. Clink Street, London, SE1 9DG

Architect:
Caruso St John Architects LLP
1 Coate Street, London E2 9AG, UK, +44 (0)20 7613 3161, london@carusostjohn.com

Planning consultant:
Gerald Eve
72 Welbeck Street, London, W1G 0AY

Structural engineer:
AKT II
White Collar Factory 1 Old Street Yard London EC1Y 8AF

Building services:
Norman Disney Young
4 Chiswell Street, London EC1Y 4UP, United Kingdom

Quantity surveyor:
Exigere
Morelands 5-23 Old Street London EC1V 9HL

Registered office: Caruso St John LLP is a Limited Liability Partnership registered in England No. OC315061