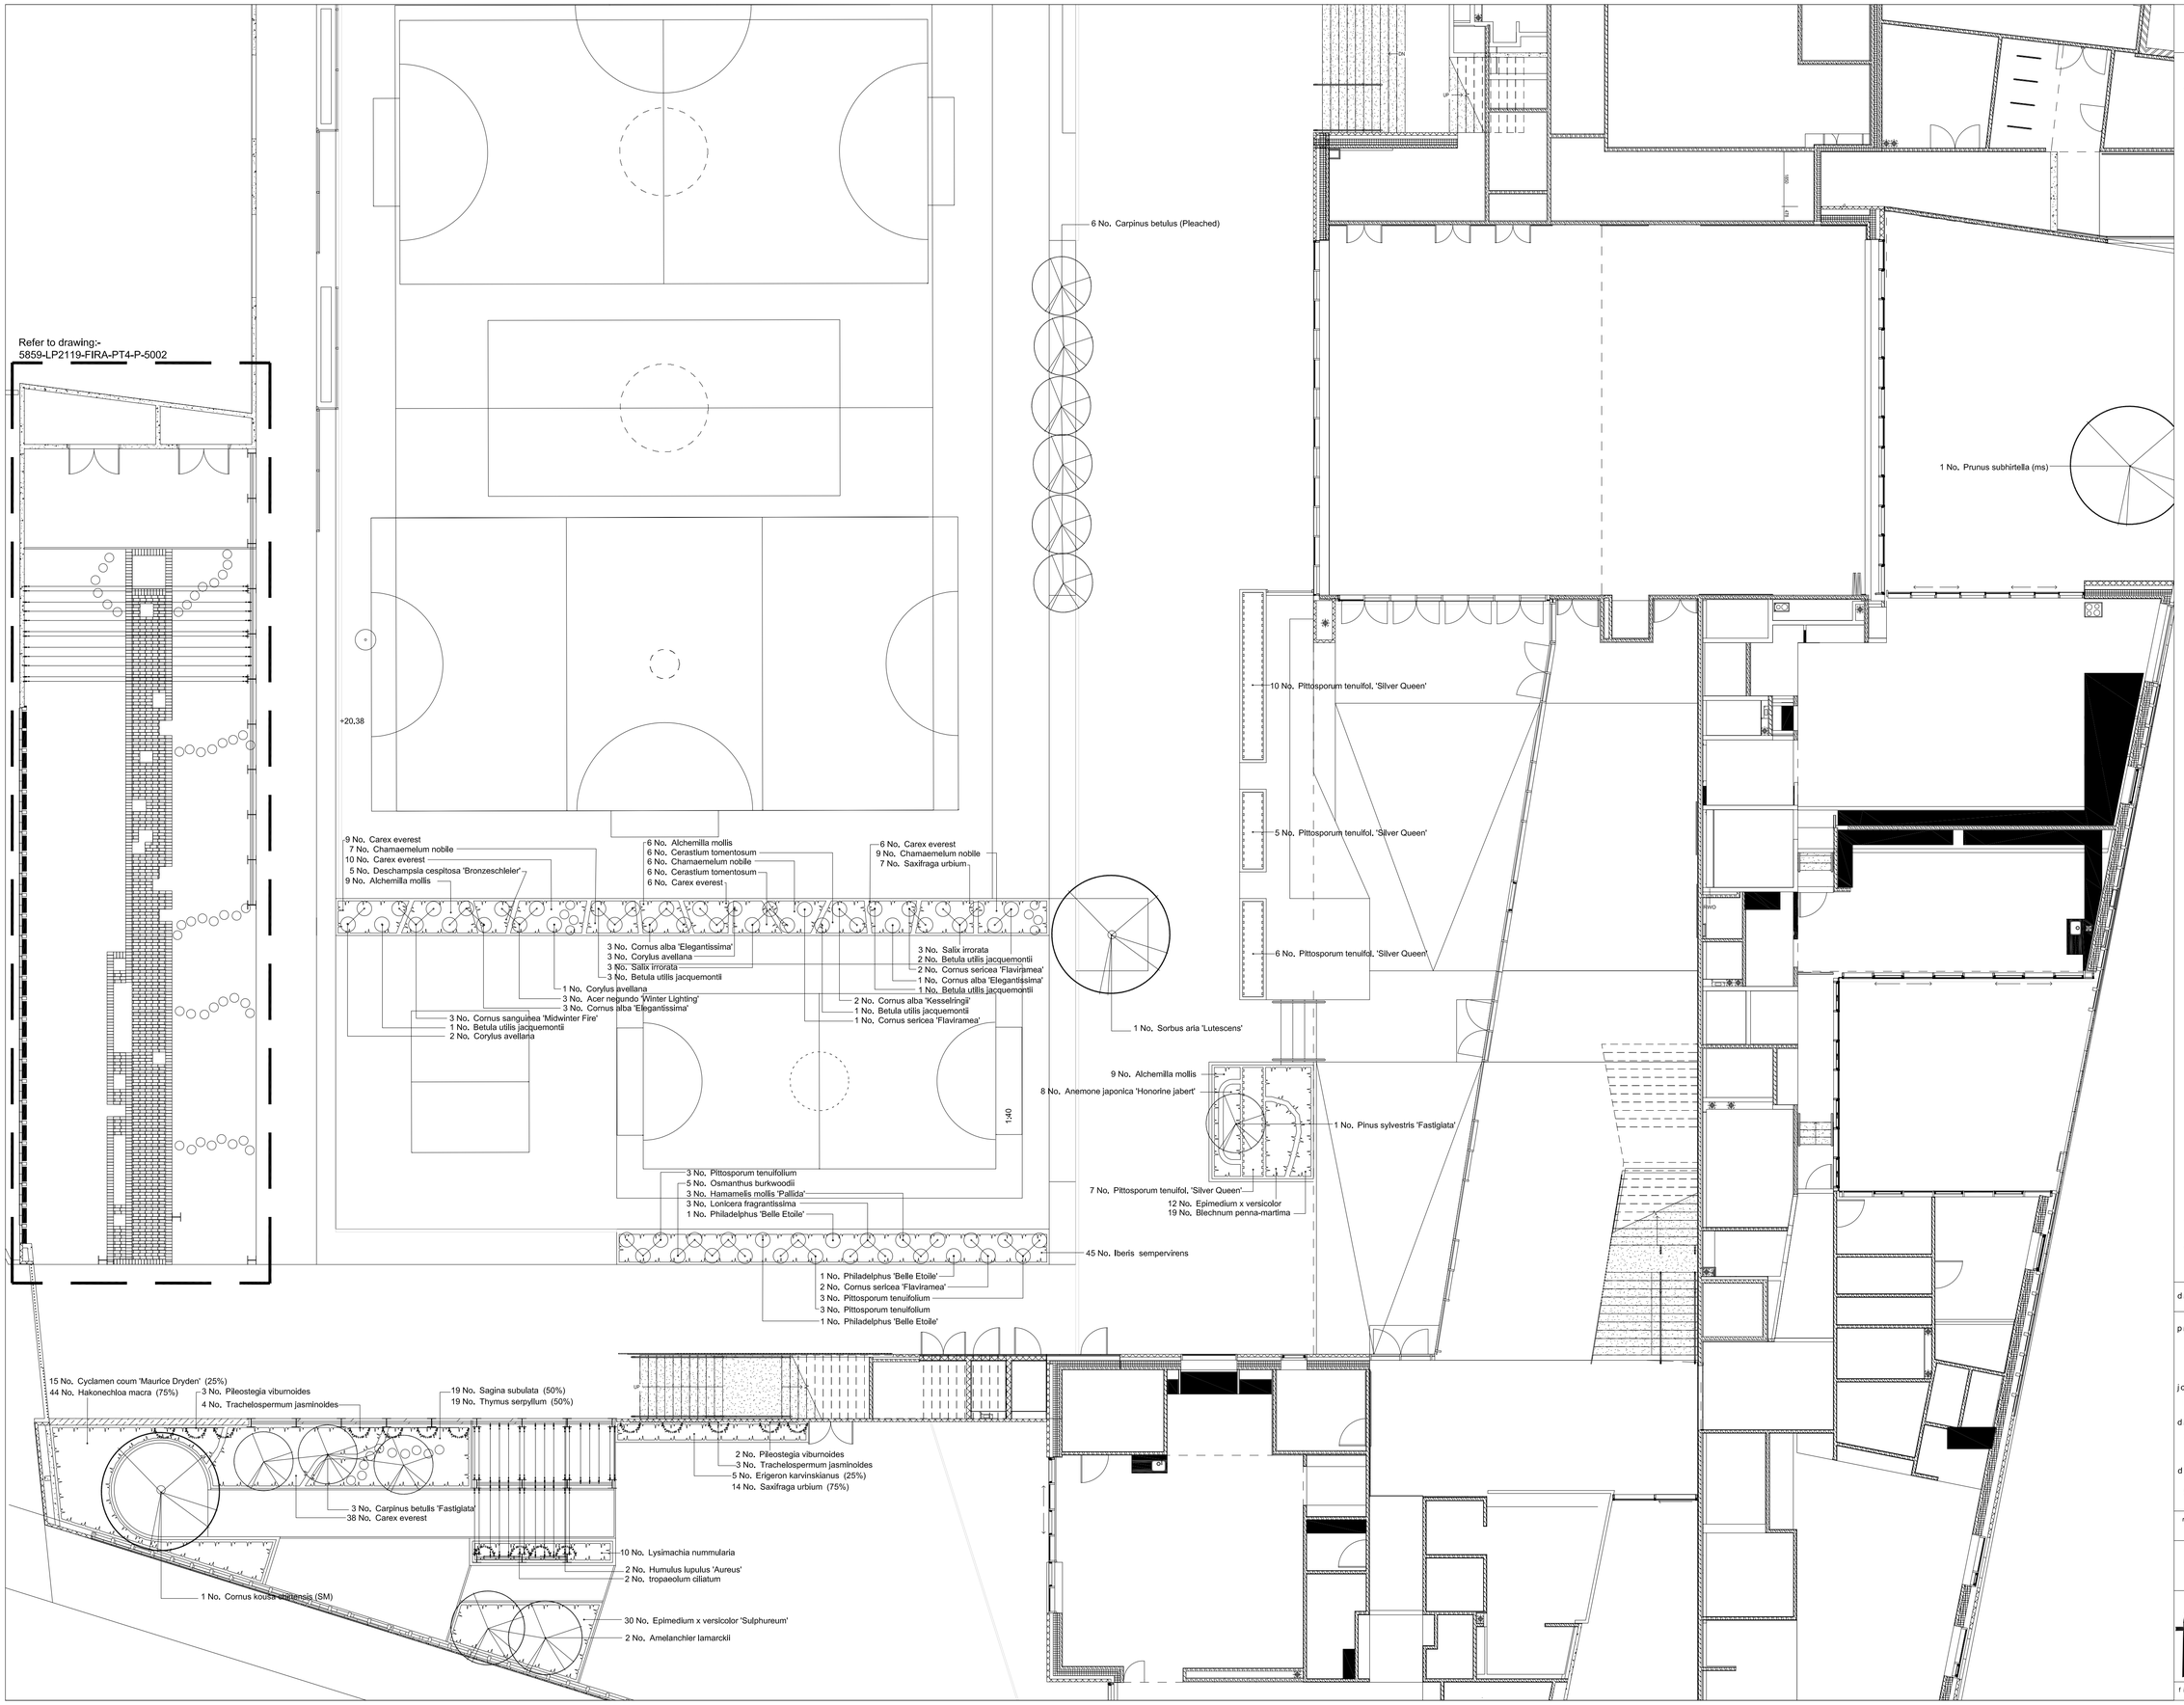

Do not scale this drawing
Landscape Architects to be notified of discrepancies in figured dimensions from site
This drawing is copyright

amendments

A	Amended to suit HMD comments, dated 25/04/18	17/05/18

NOTE:
Tree planting subject to co-ordination with underground services

drawing status: Information

project:
Plot 4 Edith Neville Primary School

job number:
LP2119

drawing title:
Playground & Nature Garden

drawing number:
5859-LP2119-FIR-PT4-P-5001

revision	scale		date
-	1:100@A1		13/04/18

	drawn	auth	date
for information	BK	JP	13/04/18
for construction			

fira
The Jewellery Business Centre
95 Spencer Street
BIRMINGHAM, B18 6DA.
Tel: 0121 523 1033
Fax: 0121 523 1034
fira landscape architecture and urban design