4 ILLUMINATED ATM SIGNAGE

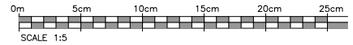

CINEO 2550
ProCash 8050

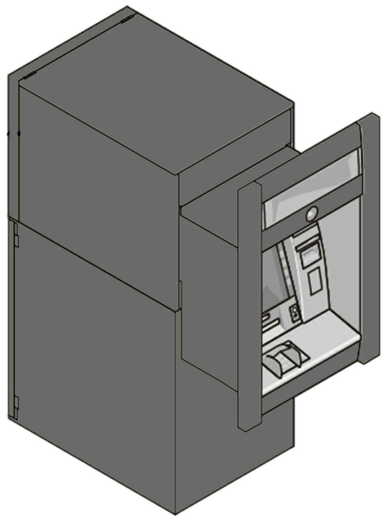

3 ATM AXONOMETRIC

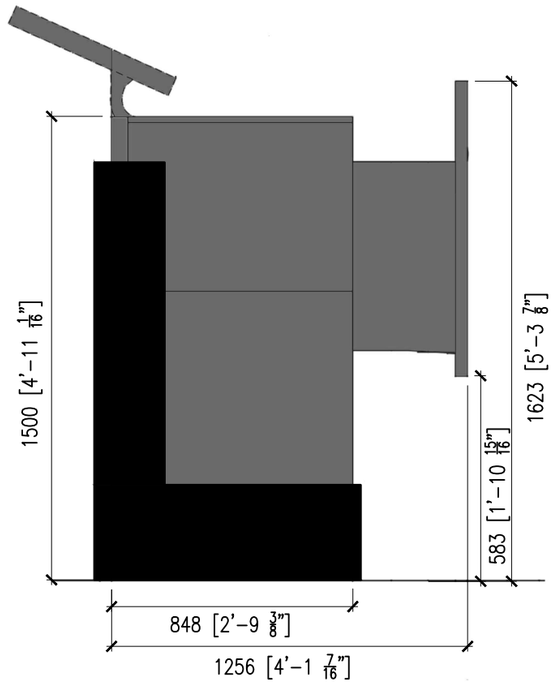

2 ATM SIDE ELEVATION

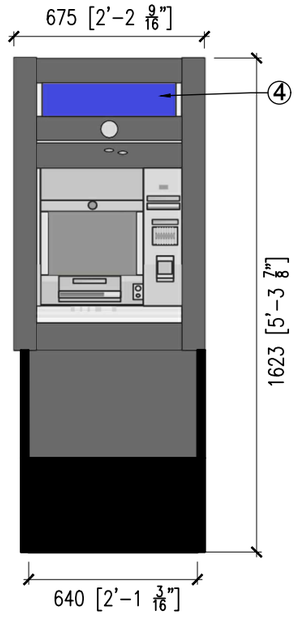

1 ATM FRONT ELEVATION VIEW

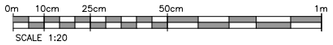

INTERARCH
11000 Atrium Way, Suite 100,
Mt. Laurel, NJ 08054
856.439.9000
Fax: 856.439.9005

DATE SIGNATURE

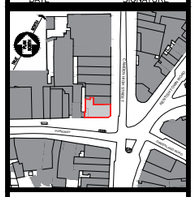

ISSUE OR REVISIONS

#	DATE	DESCRIPTION	BY	CHK
1	09/05/19	ISSUED	DT	PM

METRO BANK
UNITED KINGDOM
CAMDEN (191)
189-191 CAMDEN HIGH STREET
CAMDEN TOWN, LONDON NW1 UK

PROPOSED
EXTERIOR ATM

PROJECT No.	DWG NO.
18028.00	A7.1
SCALE: 1:20	SHEET: A3
DATE: 09/05/19	