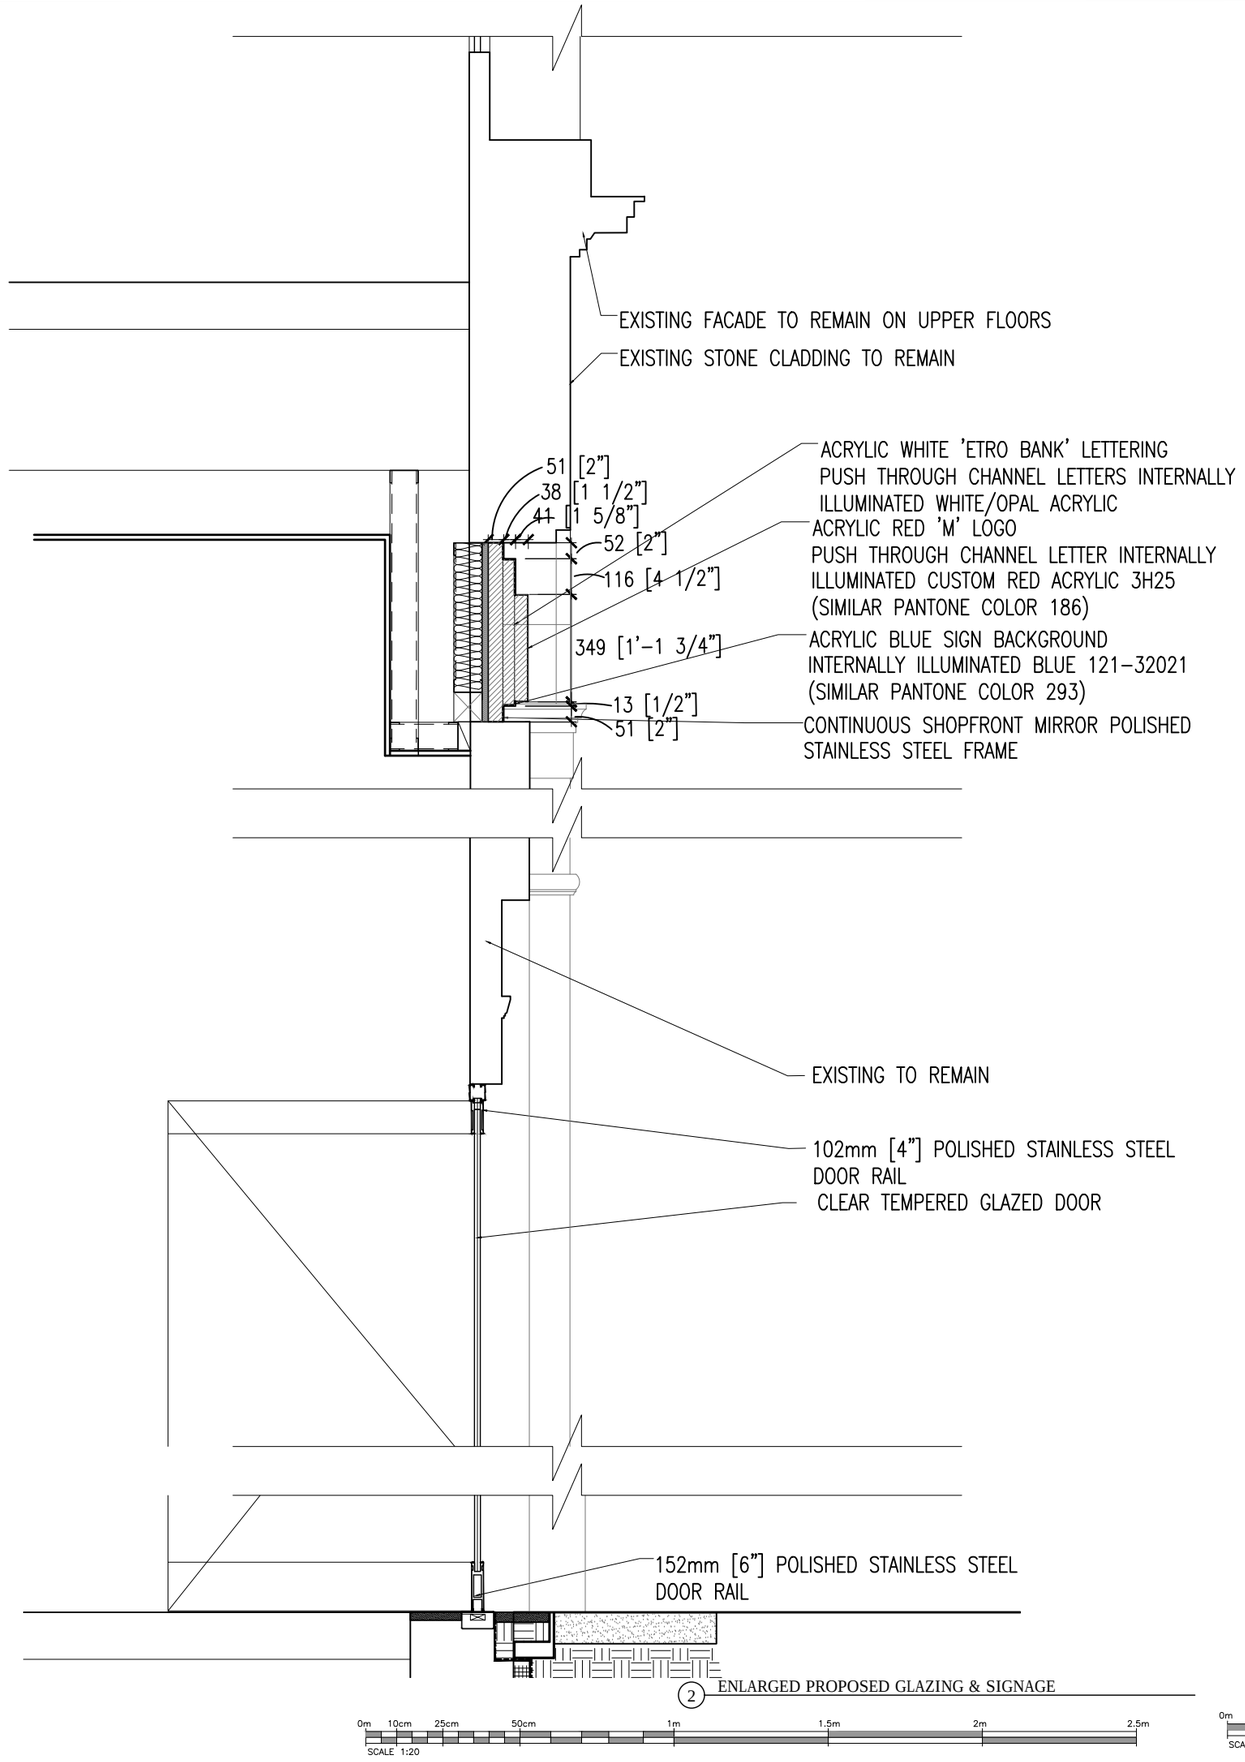

2 ENLARGED PROPOSED GLAZING & SIGNAGE

0m 10cm 25cm 50cm 1m 1.5m 2m 2.5m

SCALE 1:20

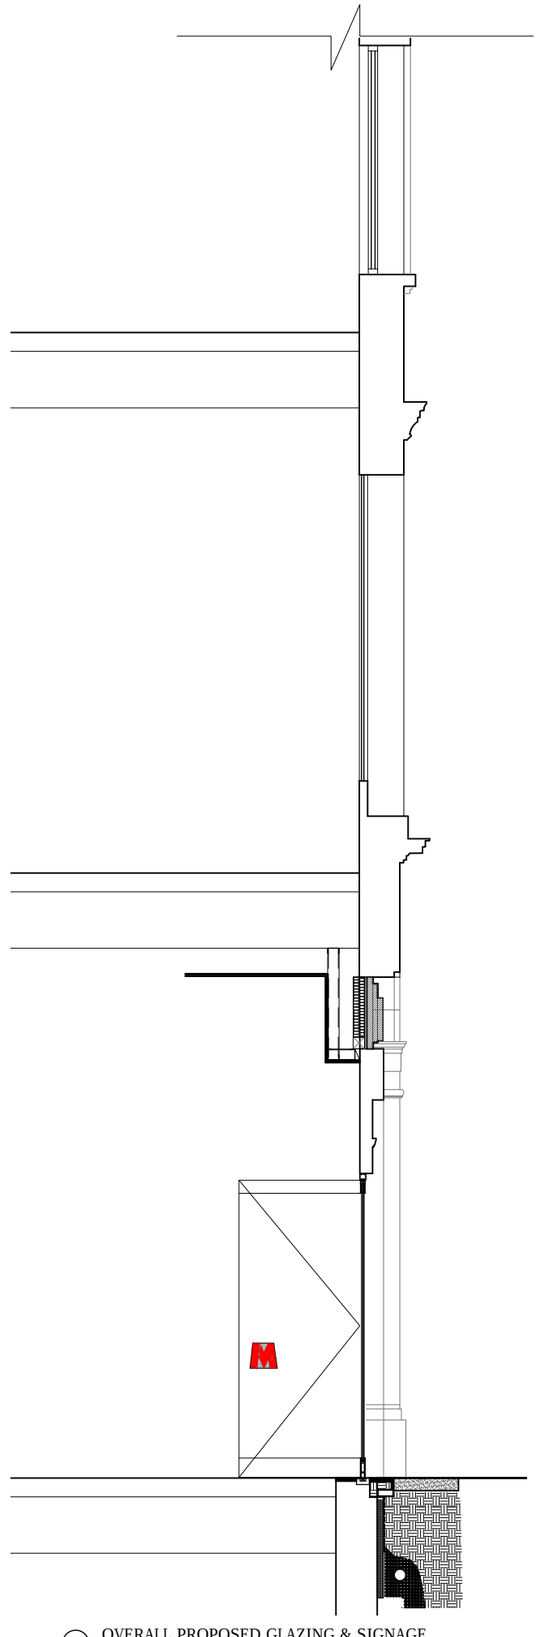

1 OVERALL PROPOSED GLAZING & SIGNAGE

0m 1m 2.5m 5m

SCALE 1:50

INTERARCH
11000 Atrium Way, Suite 100,
Mt. Laurel, NJ 08054
856.439.9000
Fax: 856.439.9005

DATE SIGNATURE

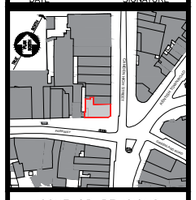

ISSUE OR REVISIONS

#	DATE	DESCRIPTION	BY	CHK
1	09/05/19	ISSUED	DT	PM

METRO BANK
UNITED KINGDOM
CAMDEN (191)
189-191 CAMDEN HIGH STREET
CAMDEN TOWN, LONDON NW1 UK

PROPOSED
STOREFRONT AND SIGNAGE
SECTIONS(ENTRY GLAZING)

PROJECT No.	18028.00	DRG NO.
SCALE:	AS NOTED	SHEET: A3
DATE	09/05/19	A4.0