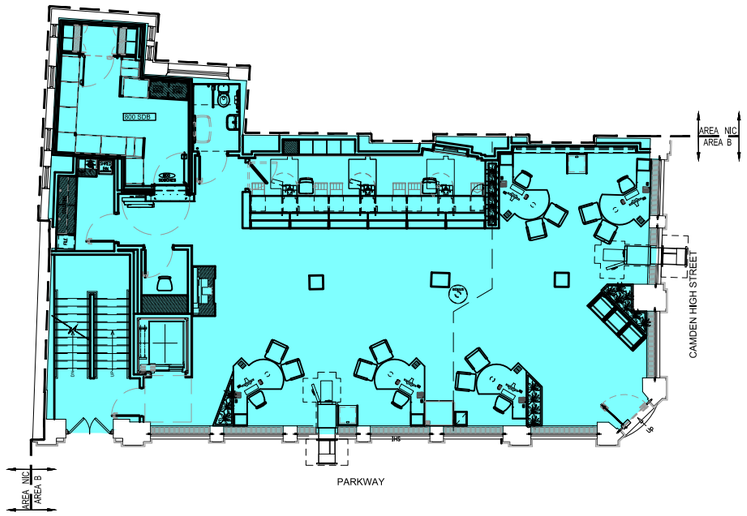

2 PROPOSED GROUND FLOOR BUILDING AREA

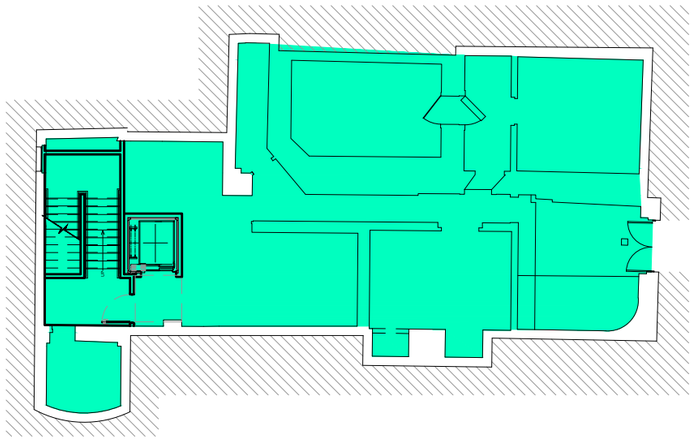

1 PROPOSED BASEMENT BUILDING AREA

TRUE PLAN NORTH

NORTH

EXISTING BUILT AREA IN ALTERNATE DEMISE		
NON OCCUPIABLE AREA OPEN TO BELOW		
PROPOSED BASEMENT FLOOR AREA :	1776,9 SQFT	165,1 SQM
PROPOSED GROUND FLOOR AREA :	2217,2 SQFT	206,0 SQM
PROPOSED FIRST FLOOR AREA :	1804,2 SQFT	167,6 SQM
PROPOSED SECOND FLOOR AREA :	1638,8 SQFT	152,2 SQM
TOTAL PROPOSED FLOOR AREA :	7437,1 SQFT	690,9 SQM

0m 1m 2.5m 5m 10m

SCALE 1:200

INTERARCH
11000 Atrium Way, Suite 100,
Mt. Laurel, NJ 08054
856.439.9000
Fax: 856.439.9005

DATE SIGNATURE

ISSUE OR REVISIONS

#	DATE	DESCRIPTION	BY	CHK
1	09/05/19	ISSUED	DT	PM
2	09/09/19	ISSUED	PM	PM

METRO BANK
UNITED KINGDOM
CAMDEN (191)
189–191 CAMDEN HIGH STREET
CAMDEN TOWN, LONDON NW1 UK

OVERALL FLOOR PLANS

PROJECT No. 18028.00
DWG NO. A0.0
SCALE 1:200
SHEET A3
DATE 09/05/19