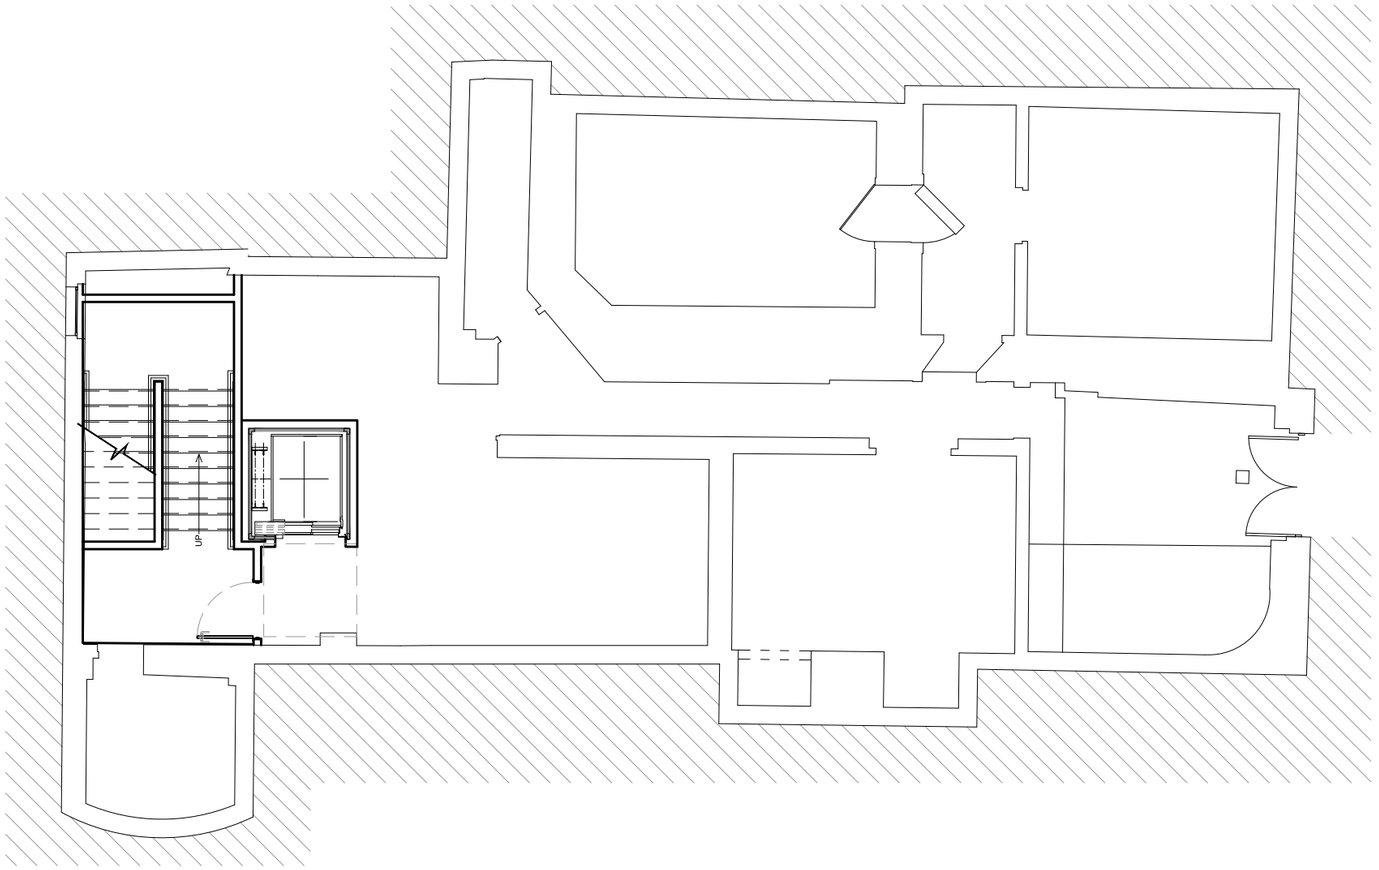

1 PROPOSED BASEMENT AREA

0m 1m 2.5m 5m 10m

SCALE 1:100

INTERARCH
11000 Atrium Way, Suite 100,
Mt. Laurel, NJ 08054
856.439.9000
Fax: 856.439.9005

DATE SIGNATURE

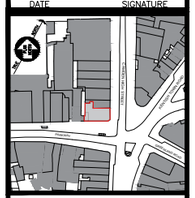

ISSUE OR REVISIONS

#	DATE	DESCRIPTION	BY	CHK
1	09/05/19	ISSUED	DT	PM
2	09/09/19	ISSUED	PM	PM

METRO BANK
UNITED KINGDOM
CAMDEN (191)
189-191 CAMDEN HIGH STREET
CAMDEN TOWN, LONDON NW1 UK

PROPOSED BASEMENT

PROJECT No. 18028.00
DWG NO. A1.0
SCALE: 1:100
SHEET: A3
DATE: 09/05/19