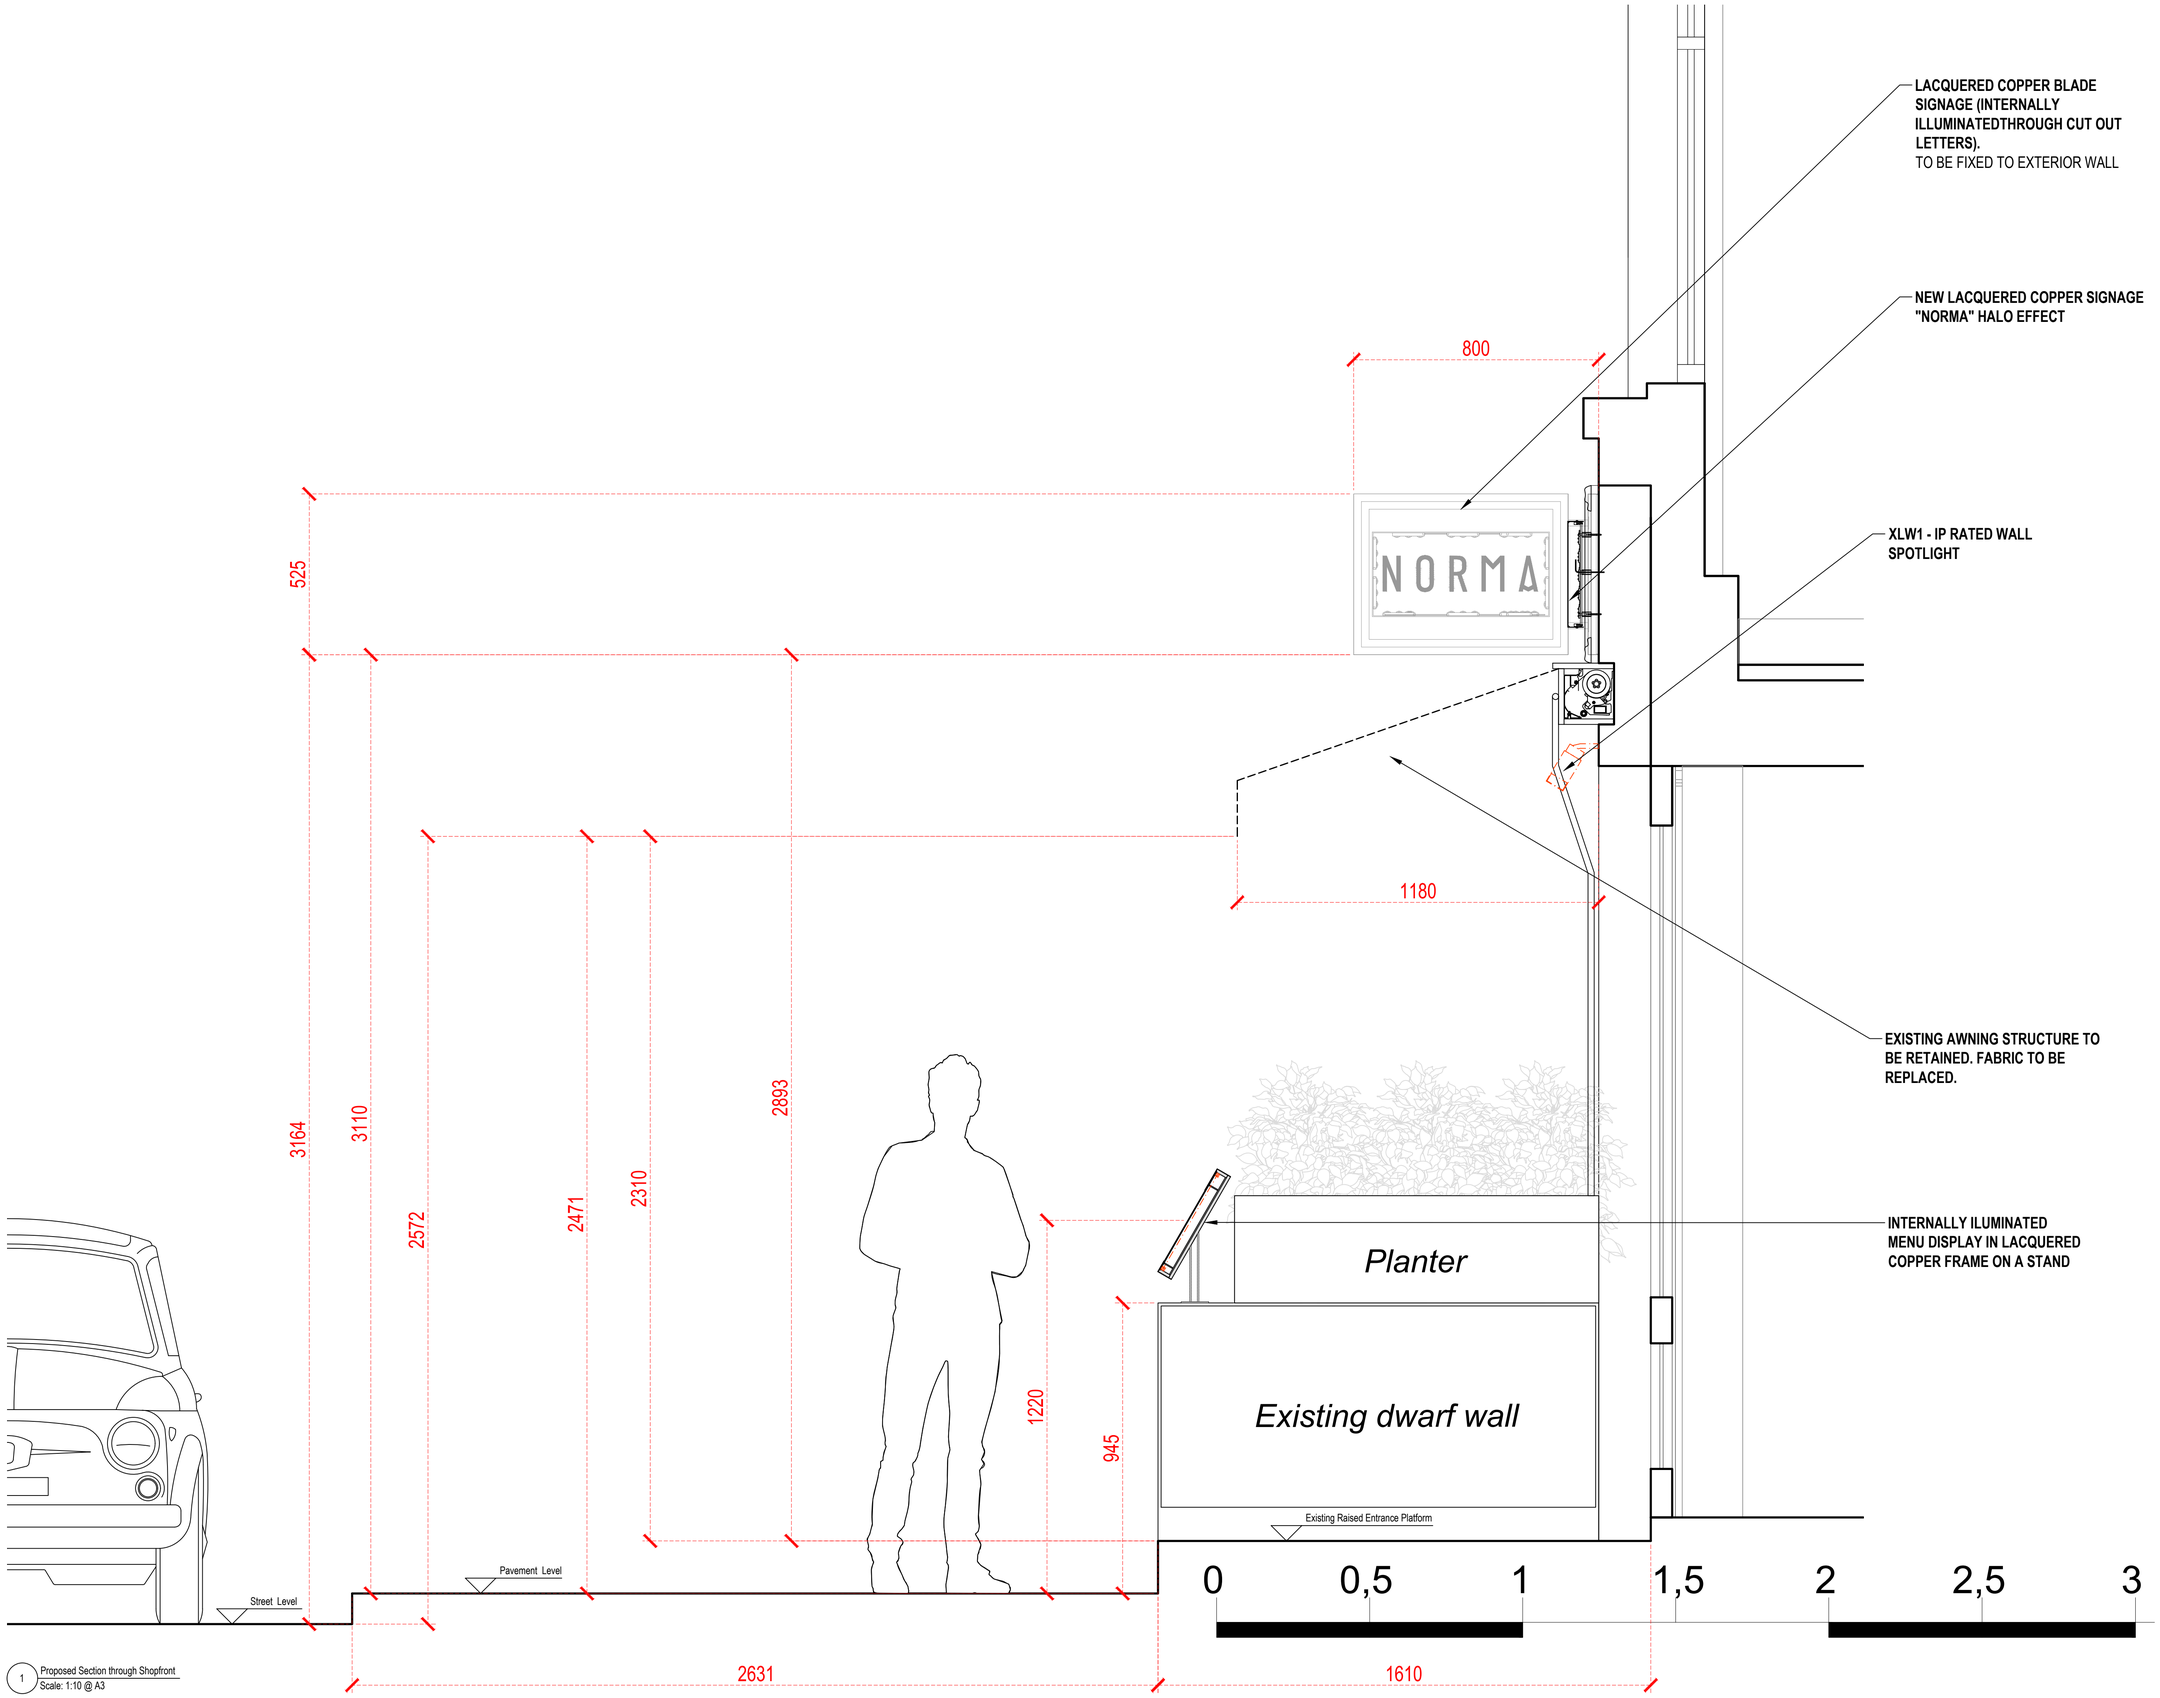

1 Proposed Section through Shopfront
Scale: 1:10 @ A3

REV	DATE	REVISION NOTES
A	21.08.19	PLANNING ISSUE

This drawing is the property of Rosendale Design.
Copyright is reserved to them and the drawing is issued on the condition that it is not copied, either wholly or in part, without the written consent of Rosendale Design.

All Dimensions to be checked and verified on site prior to the commencement of any work.No construction is to be conducted based on these drawings.

Rosendale Design
STUDIO 1&2
7, CUBITT STREET
LONDON, WC1X 0LN
T- +44 (0)2035829860
M- +44 (0)7515949227
WWW.ROSENDALEDESIGN.COM

DRAWING STATUS
PLANNING ISSUE

CLIENT
GINGERBERY LTD

PROJECT TITLE
NORMA

DRAWING TITLE
PROPOSED SECTION THROUGH SHOPFRONT - PLANNING

PROJECT NO.
164

SCALE
1/10 @ A1
1/20 @ A3

DATE
30.01.2019

DRAWN
DA

APPROVED
DA

DRAWING NO.
164-EL-EXT-05

REVISION
A