ISO A3 - 297mmx420mm

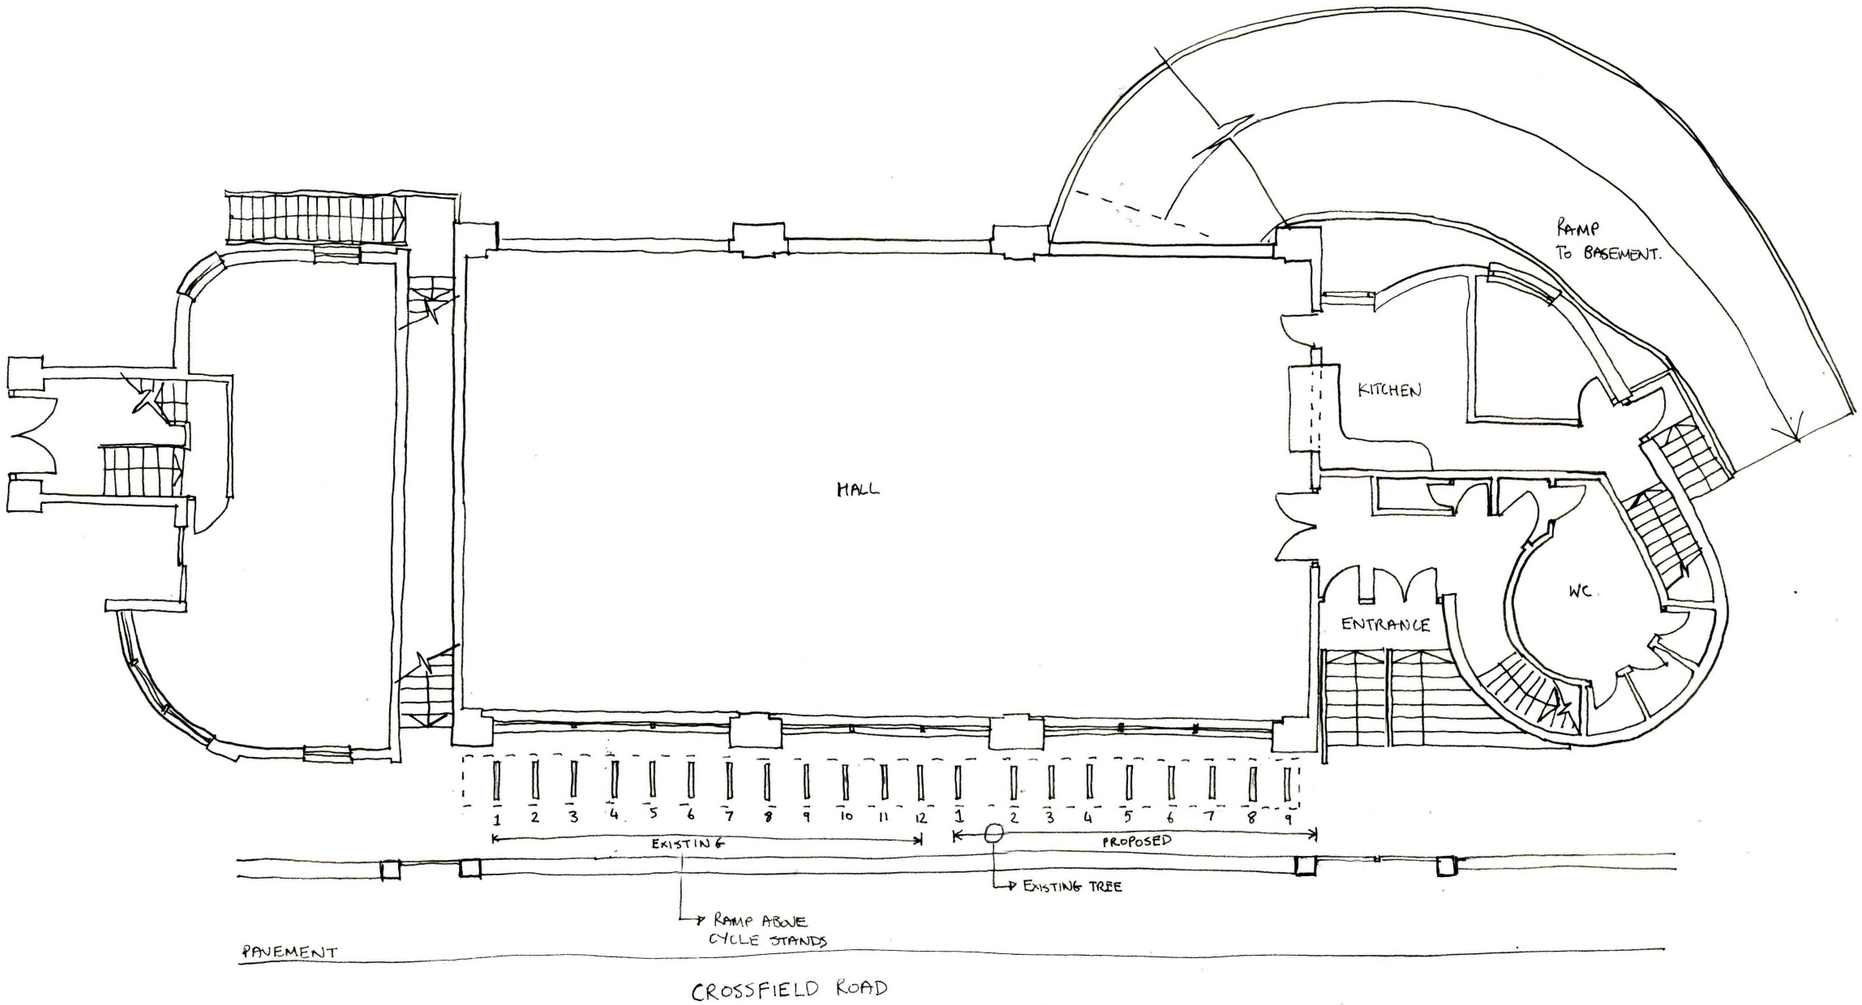

DATE	REVISION	REV	DRW	CHK

This drawing has been prepared solely for the use of The Hall School and there are no representations of any kind made by NORR Consultants Limited to any party with whom NORR Consultants Limited has not entered into a contract

This drawing must not be used, reproduced or revised without written permission.

This drawing shall not be used for construction purposes until the "CONSTRUCTION" status appears under the Sheet Status.

Constructors must only work to figured dimensions which are to be checked on site. Do not scale from hard copy drawings

NORR

NORR Consultants Ltd.
An Ingenium International Company

Tennyson House,
159 - 165 Great Portland Street,
London W1W 5PA
England, UK
norr.com

Drawn	Date
SC	16/09/19
Checked	**Date**
KSB	16/09/19

Client
The Hall School

Project Name
The Hall Senior School

Drawing Title
Ground Floor Level - Cycles

Scale
@ A3

Sheet Status
S2 - FOR INFORMATION

Project No.
IALN14-0046

Drawing No.
A87-00-01

Rev.