Pos. 001, Quantity: 1
Job: 116 Fleet Road
System: SBS DF75 SI Casement / TBT Standard
Exterior View

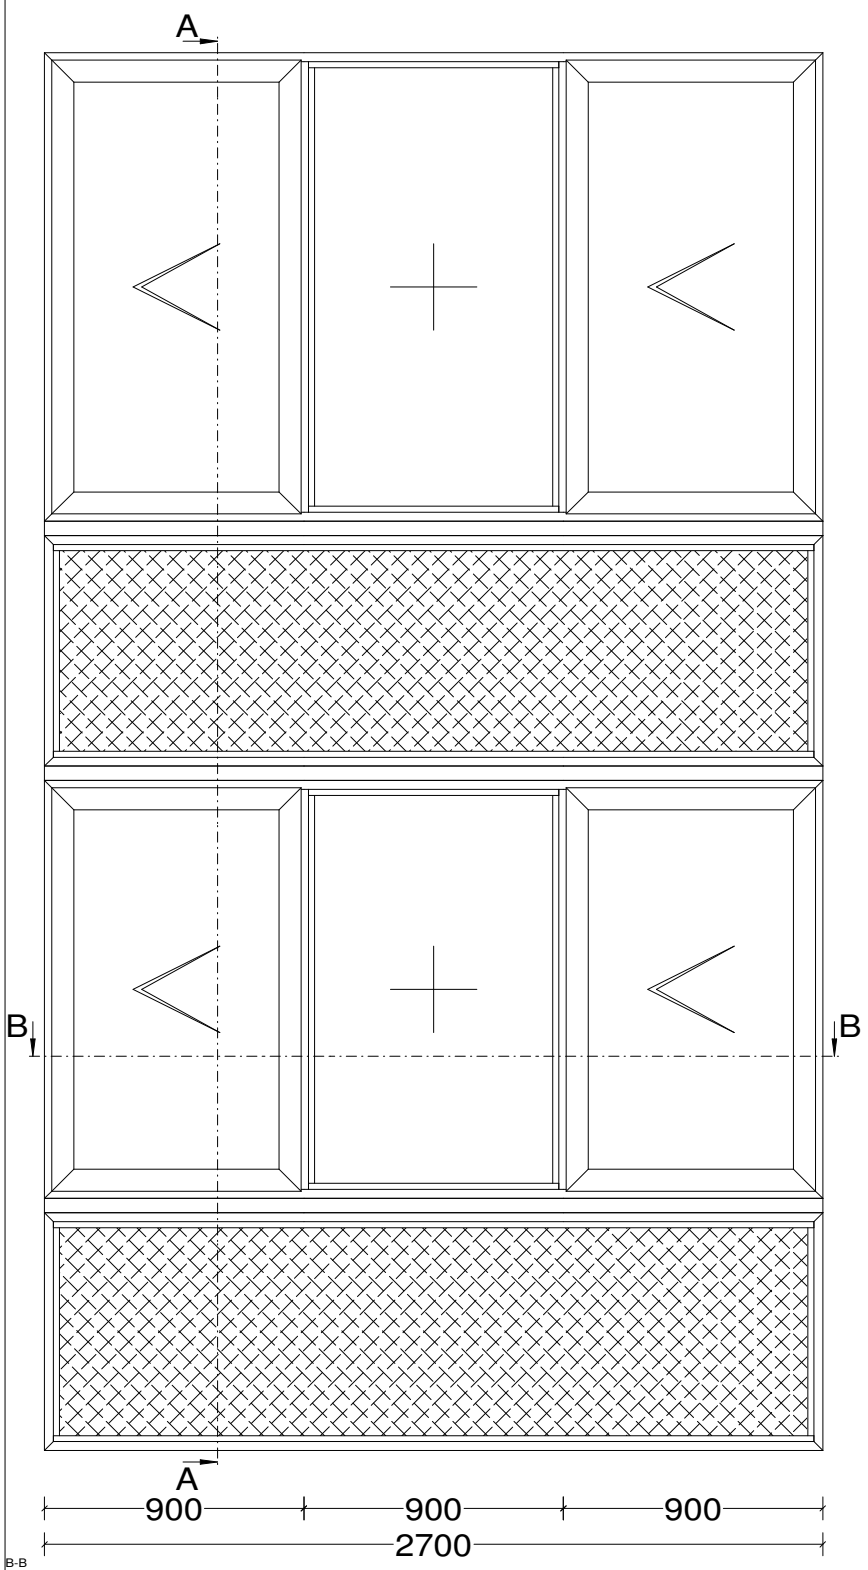

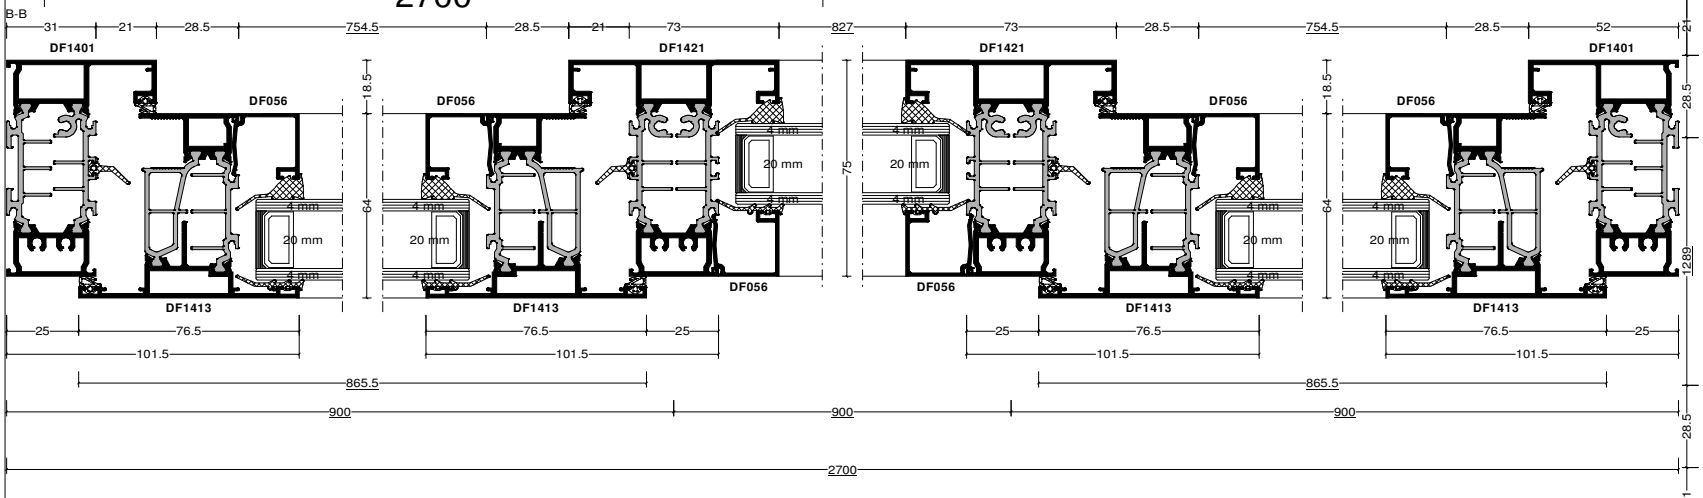

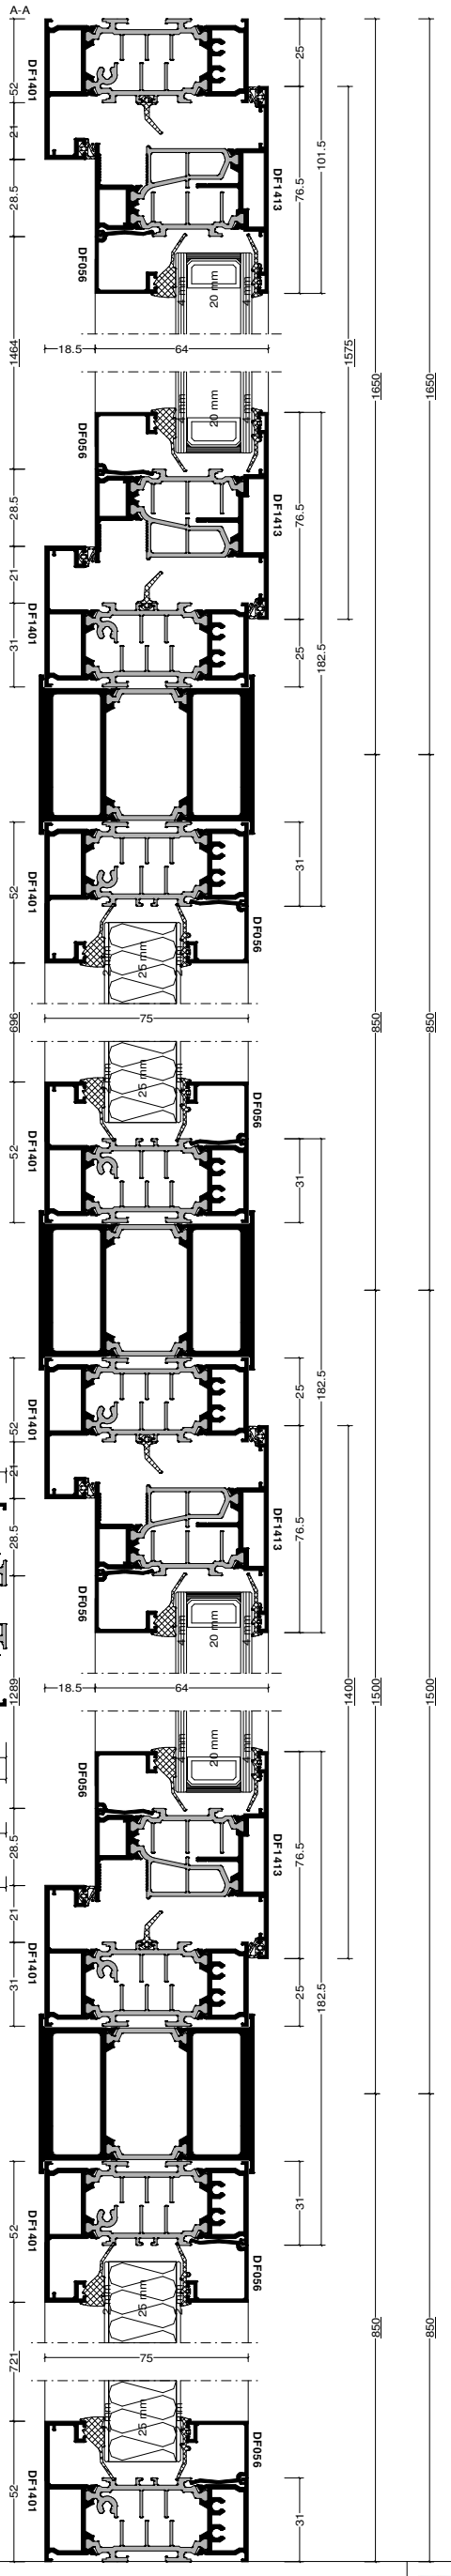

DATE 24.06.2019	
DRAWING No.	SCALE 1 : 2.6