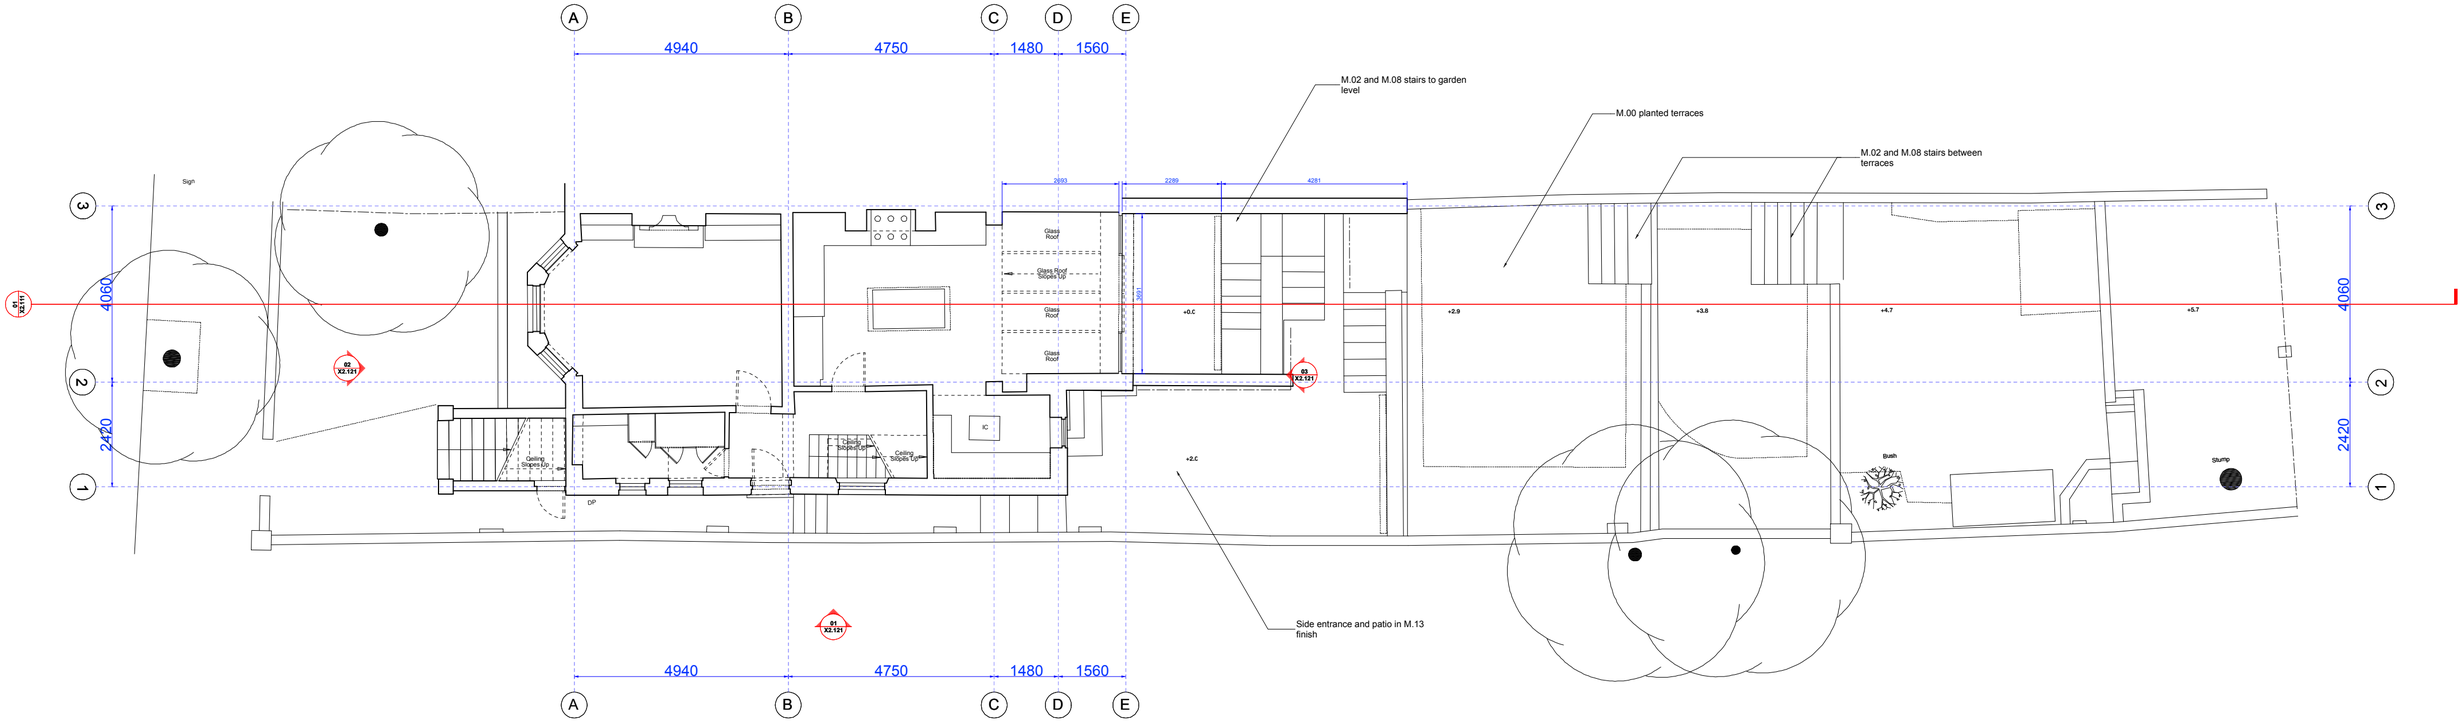

General Notes

No implied licence exists. This drawing should not be used to calculate areas for the purposes of valuation. Do not scale this drawing. All dimensions to be checked on site by the contractor and such dimensions to be their responsibility. All Drawings illustrates design intent only and are subject to revisions following site survey and design development. All work must comply with relevant British Standards and Building Regulations requirements. Drawing errors and omissions to be reported to the architect.

Rev	Date	Reason for issue	Chk
01	17/09/19	Planning	uw

Notes

M.00 - Grass
M.01 - Dark beige brick
M.02 - White render
M.03 - Precast concrete block
M.04 - White painted timber
M.05 - Aluminium metal
M.06 - Galvanised steel
M.07 - Close-board timber slats
M.08 - White, engineered stone
M.09 - Stained solid-timber beams
M.10 - Slate tiling
M.11 - Galvanised steel
M.12 - Painted metal finish
M.13 - Natural cut grey stone slabs
M.20 - In-situ cast concrete
M.21 - Cementitious render
M.22 - Sedum
M.23 - Built-in planters

unknown works

London Studio
63 Torriano Avenue
NW5 2SG

hello@unknown.works
+44 (0) 2081917134

Hong Kong Studio
Unit 20B 64 Victoria Road
Kwong Ga Factory Building

© unknown works 2019

Client
Jemila and Farhaz

Project
18 Dartmouth Park Avenue

Scale
5m

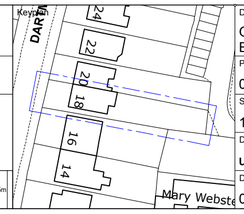

Drawing Title
Ground Floor Plan Existing

Project Number	Status
0025	Planning
Scale at A2	**Date**
1:100	17/09/19
Drawn by	**Checked by**
uw	uw
Drawing Number	**Revision**
0025-UW-X2.100	01