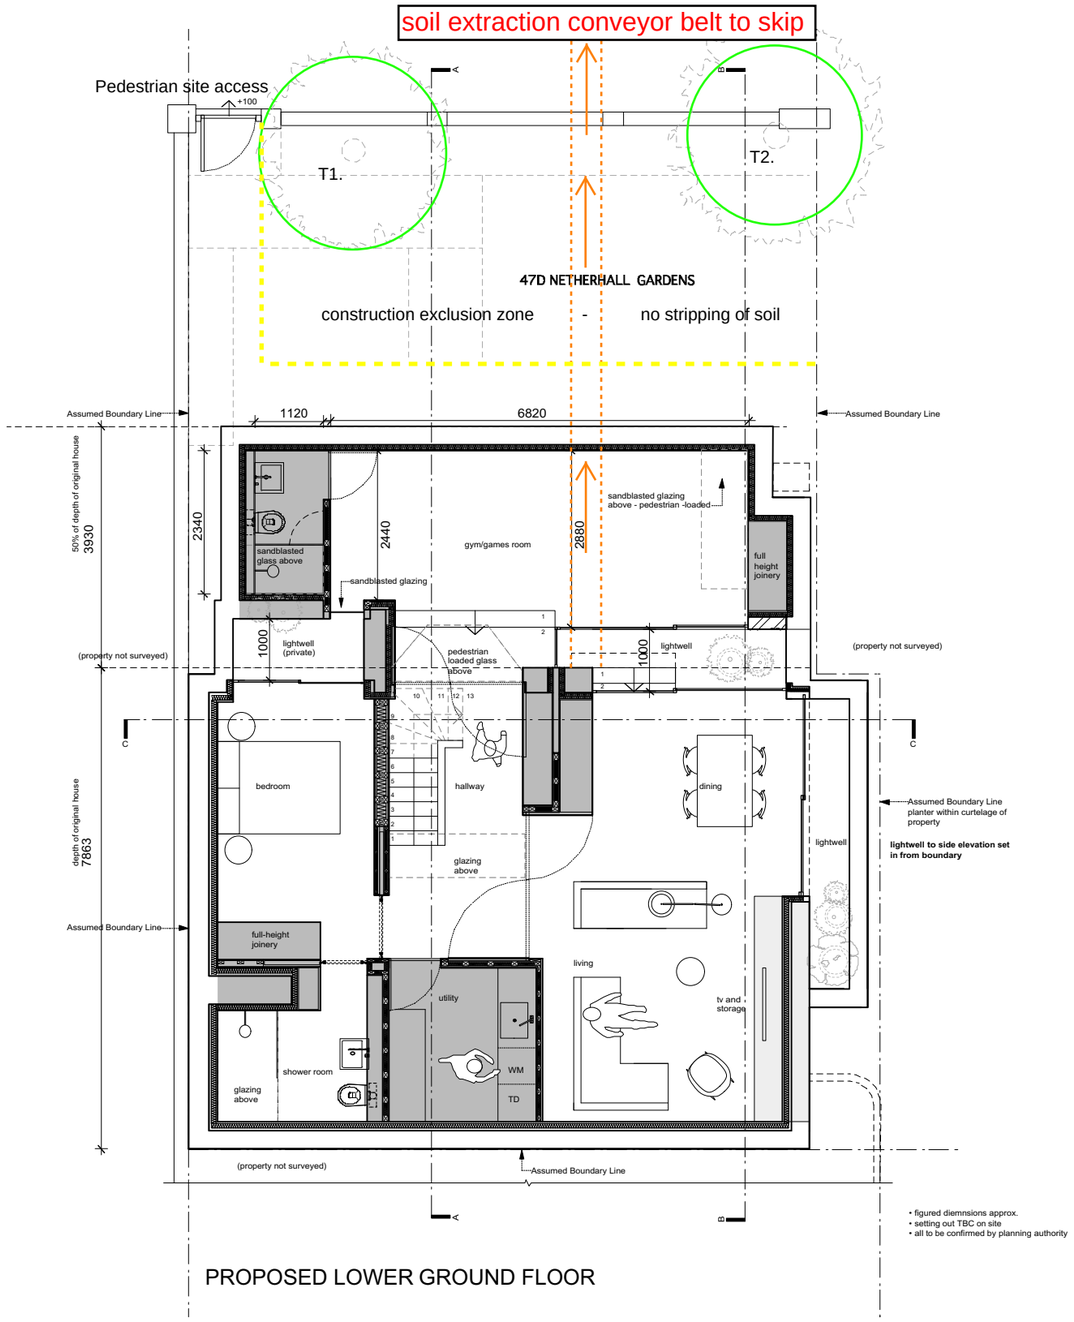

PROPOSED LOWER GROUND FLOOR

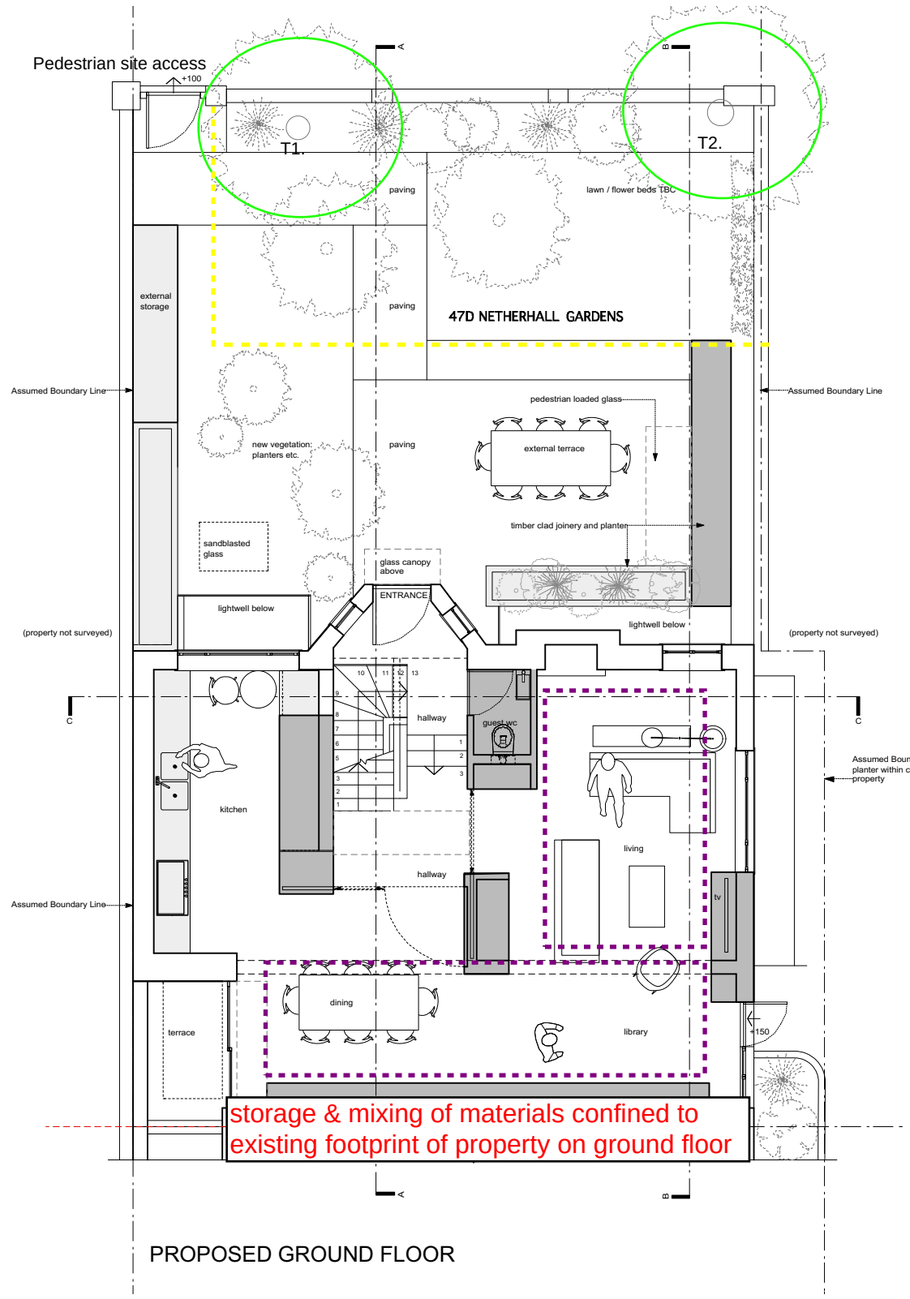

PROPOSED GROUND FLOOR

REVISED DRAWING

13/09/2019

TPP 47d Netherhall Gardens

KEY:

Trees to be retained - Green

Trees to be removed - Red

CEZ (construction exclusion zone) - Yellow dotted line

Storage and mixing of materials - Purple dotted line

Soil extraction conveyor belt - Orange dashed line

WILLIAM TOZER
associates

RIBA chartered practice NZIA practice
UK | EU AU | NZ USA
42–44 New House 67–68 Hatton Garden London EC1N 8JY
t +44 (0)20 7404 0675
enquiries@williamtozerassociates.com
www.williamtozerassociates.com

0 1 2 3 4m

Rev		Date
H	stage D4: detailed proposals -issued for information -client -tree specialist	03.09.19
G	stage D4: detailed proposals -issued for information -client	30.08.19
F	stage D4: detailed proposals -issued for information -client	27.08.19
E	stage D3: detailed proposals -issued for information -client -planning -consultants	01.08.19
D	stage D2: detailed proposals -issued for information -client	31.01.19
C	stage D: detailed proposals -issued for information -client -engineer	04.12.18
B	stage C2: outline proposals -issued for information -client	15.11.18
A	stage C1: outline proposals -issued for information -client	09.11.18
–	stage C: outline proposals -issued for information -client	26.10.18
–	stage A&B: site survey -issued for information -client	28.09.18

DRAWING STATUS **For Information**

Issued only for purpose indicated

This drawing to be read in conjunction with all consultants information.

All dimensions to be checked on site.
Do not scale, except for planning purposes.

This drawing is protected by copyright.

JOB NUMBER 216

JOB TITLE
Mount Cottage
47d Netherhall Gardens, London, NW3 5RJ

DRAWING TITLE
floor plans – lower ground and ground
proposed

SCALE: 1:100 @ A3 1:50 @ A1

DATE: October 2018

DRAWING NO. A/02/101

REV H