A1

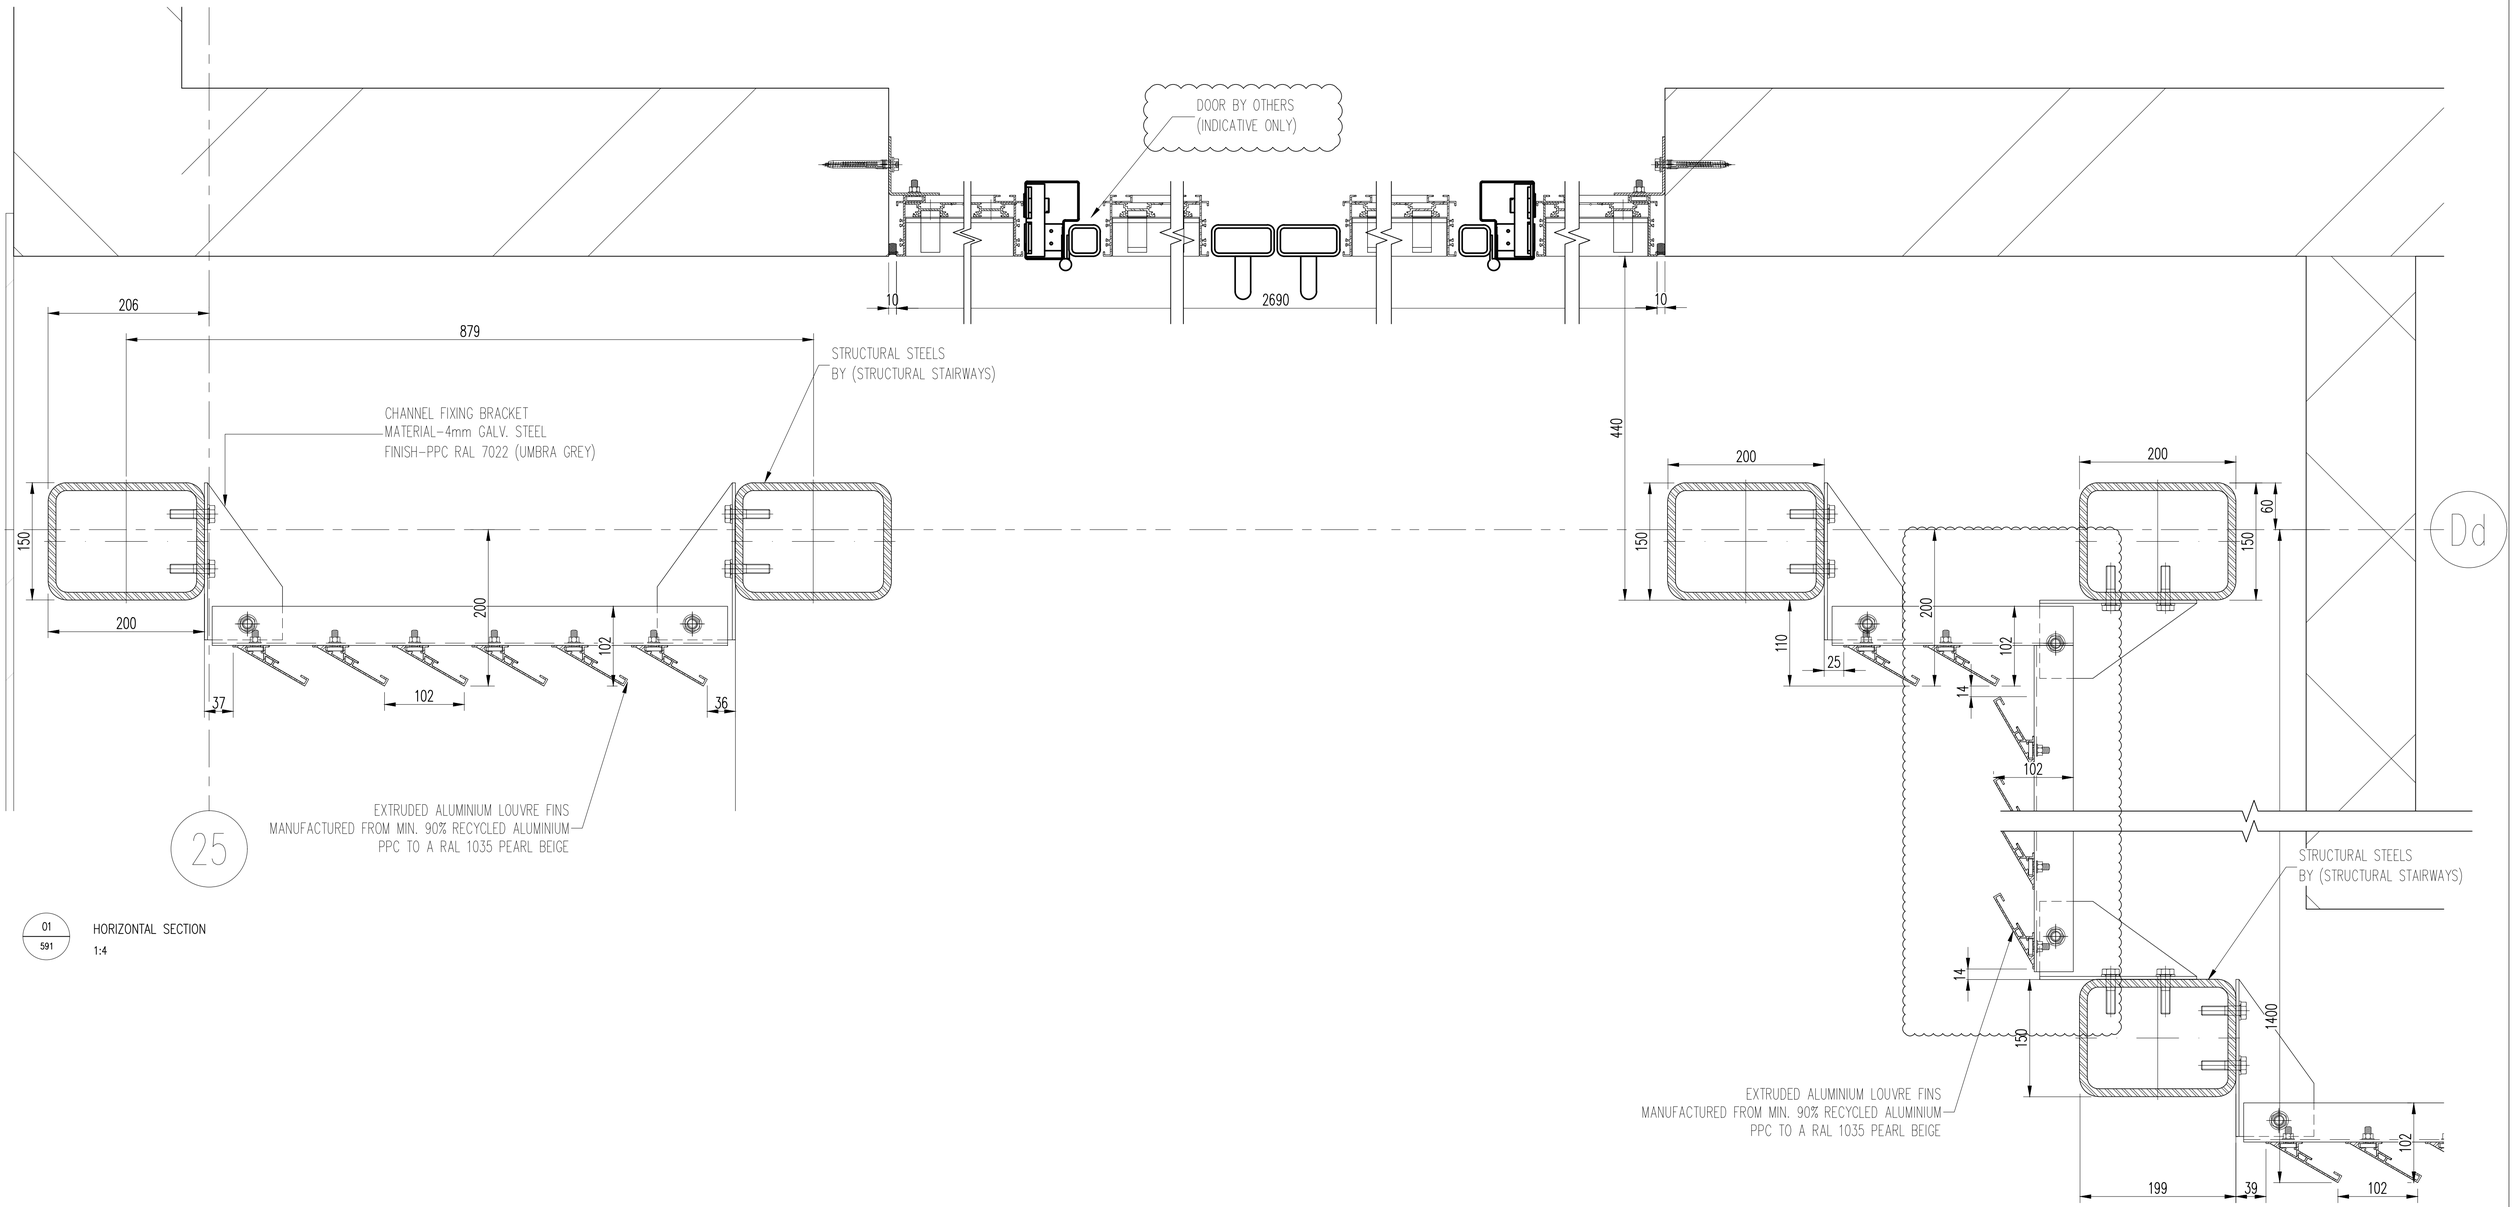

01 / 591 HORIZONTAL SECTION

1:4

no.	issued	date
01	COMMENTS INCORPORATED	29.08.19
00	ISSUED FOR APPROVAL	02.07.19

FOR APPROVAL

EMTEC PRODUCTS LTD

Unit L,Turn Pike Way,Cressex Industrial Estate High Wycombe, Buckinghamshire. HP12 3FT

TEL: 020 8848 3031 www.emtecproducts.co.uk

Drawing Title

N-2 BUILDING LOUVRE SCREEN
HORIZONTAL SECTIONS
SHEET-1

Project: KINGS CROSS T-ZONE

Client: STRUCTURAL STAIRWAYS

File no.	Date	Works No.	Quality level
QF9377	02.07.19	PF	1

Scale	Drawn By	Design Auth	Approved
AS NOTED	E.A	E.A	S.E

Drawing number: KXC-T2-001-Y-SSL-28-591 Rev: 01

Note :-

This drawing must not be scaled. All dimensions and levels must be checked on site and any discrepancies reported to the designers prior to manufacture.

This drawing is the copyright of Emtec Products Ltd. It can be used only by this client and on this project as shown in the title block below.