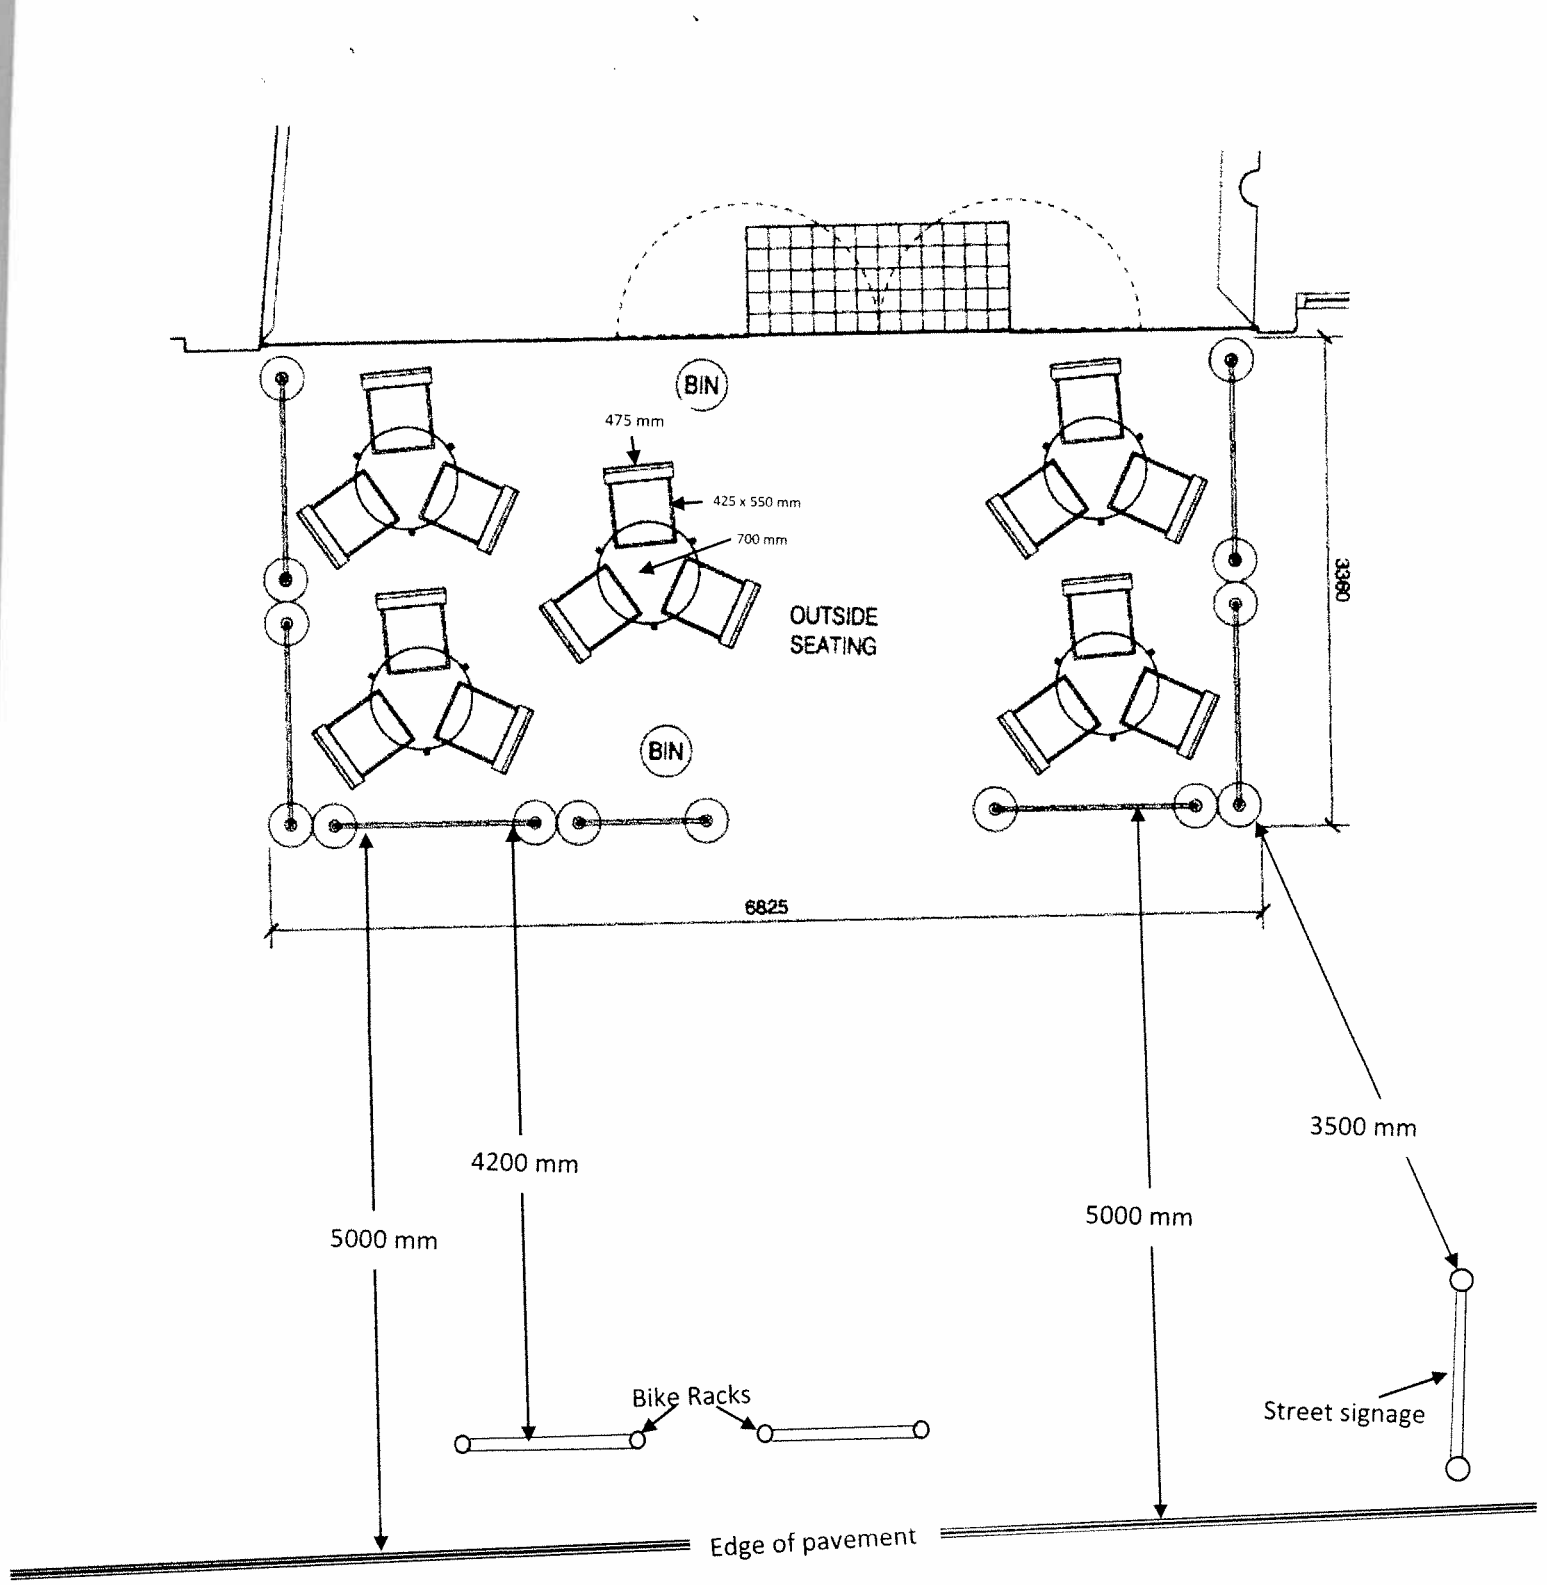

OUTSIDE SEATING LAYOUT FOR
S2098: GREGGS, 92 TOTTENHAM COURT ROAD, LONDON, W1T 4TL
SCALE 1:50 @A4