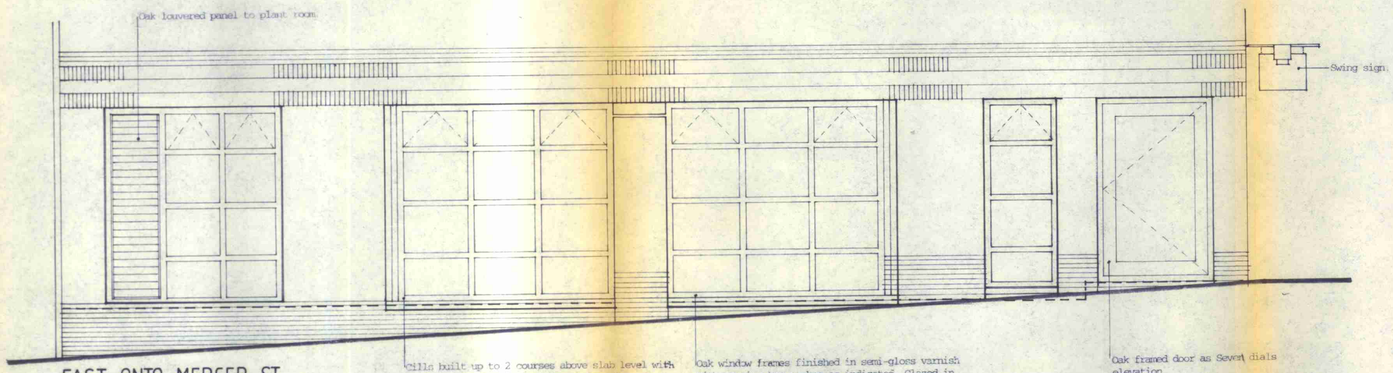

EAST ONTO MERCER ST.

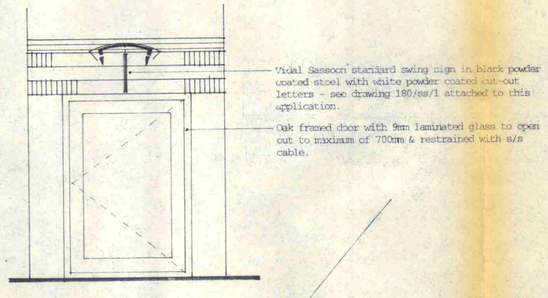

NORTH ONTO SEVEN DIALS

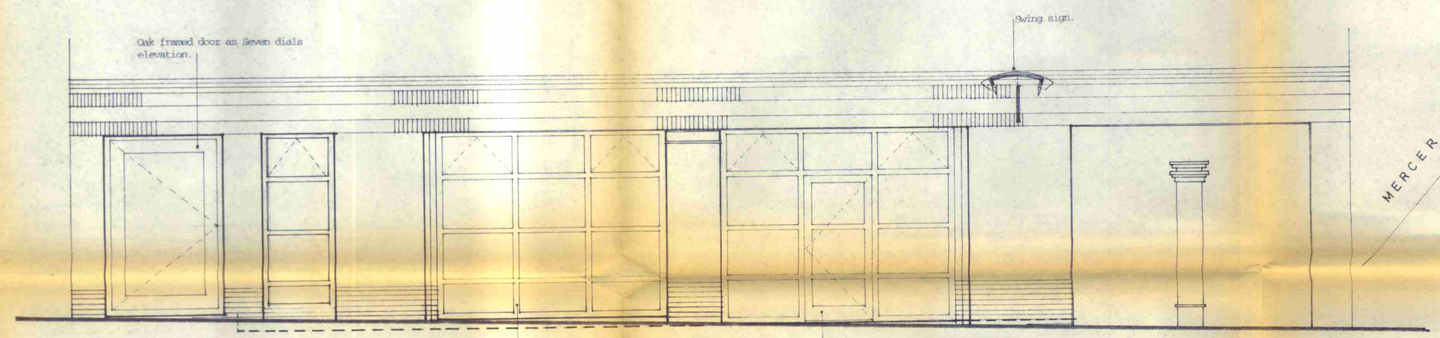

WEST ONTO MONMOUTH ST

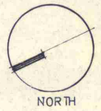

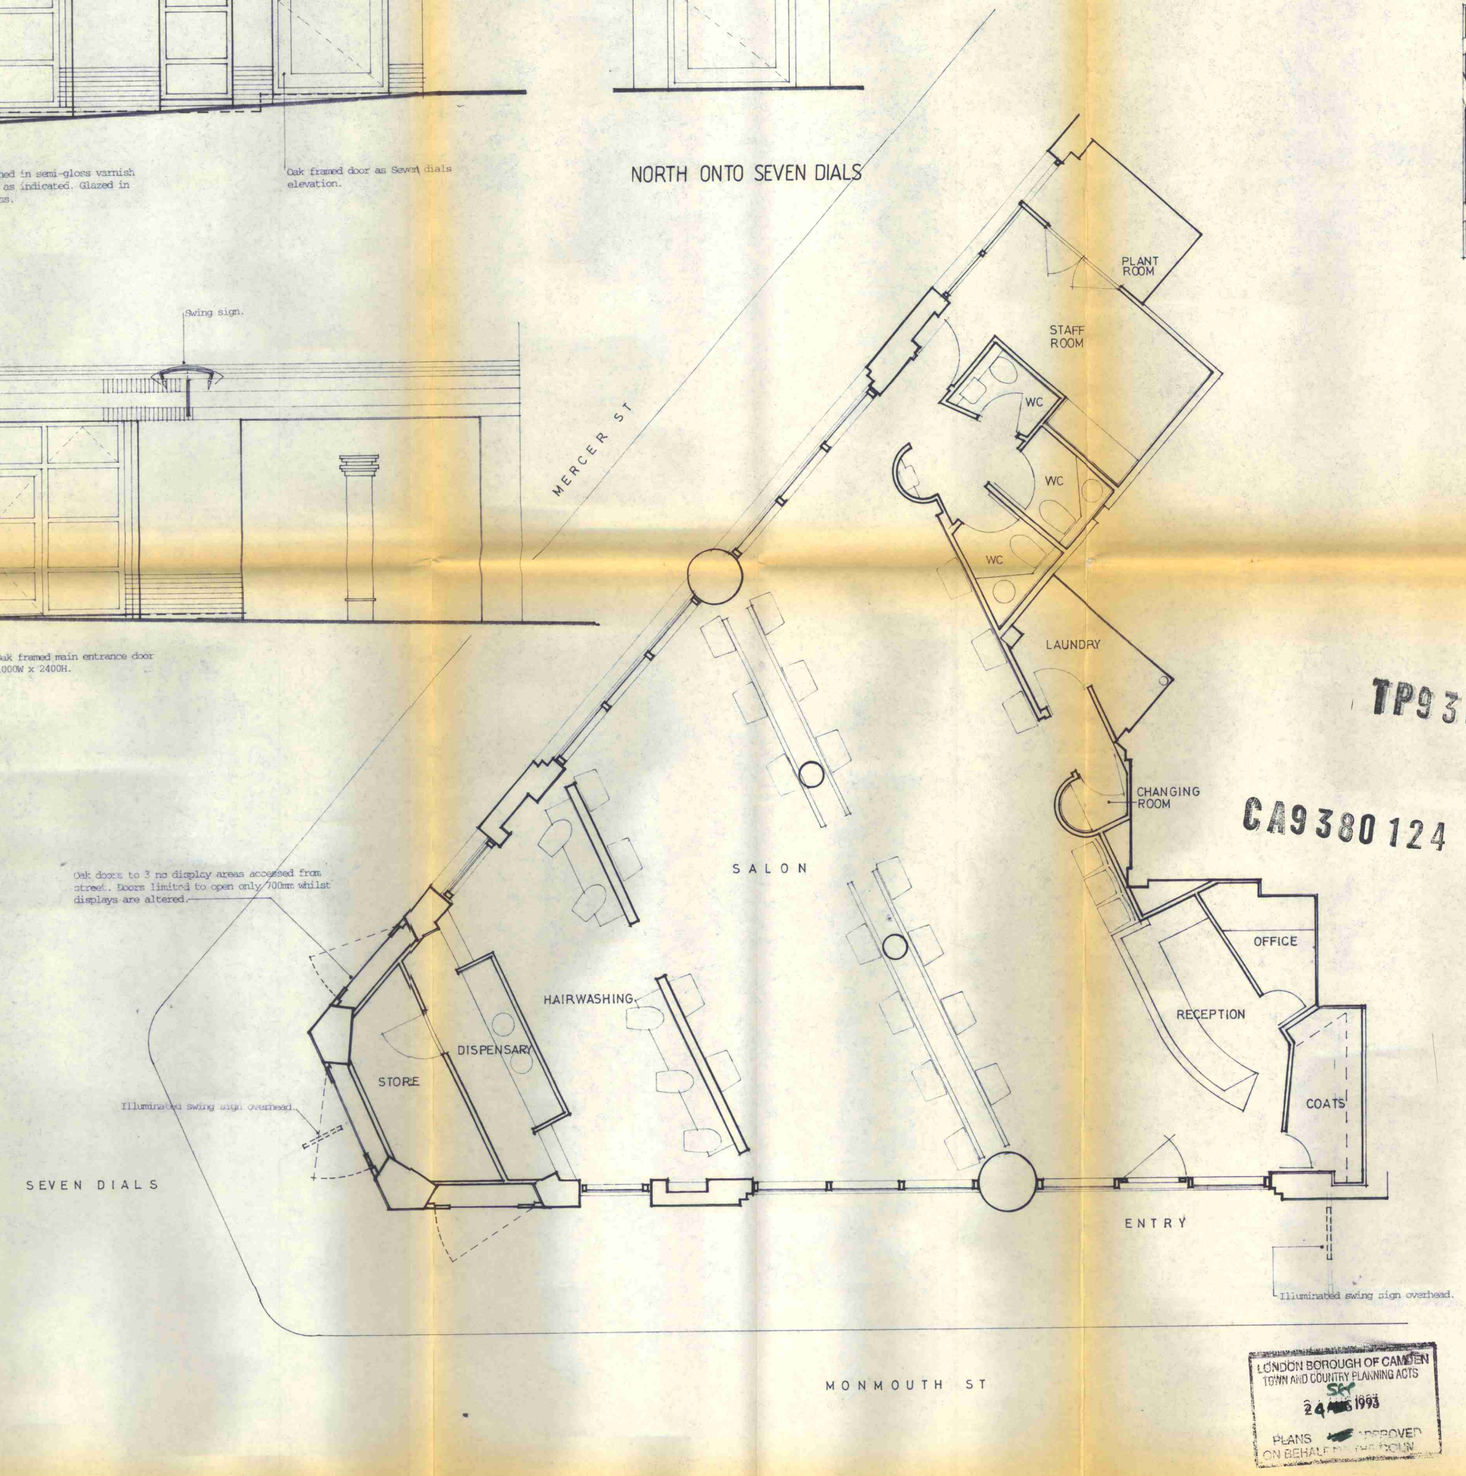

TP9301032

CA9380124

ASSOCIATION OF IDEAS
15 The Coda Centre 189 Munster Road
London SW6 6AW
Telephone 071 381 6001 Facsimile 071 386 0149

Client VIDAL SASSOON.
Project NEW SALON
Location MONMOUTH ST
LONDON WC2.

Drawing No. 220/SP
Description PLAN (3)
Scale 1:50 Date 26.7.93.
Notes and Revisions 1.8.93. Desk Position reversed, changes moved to adjoin laundry. Staff WC added. 6.8.93. Desk entry position & door to office reversed.

PLANNING

LONDON BOROUGH OF CAMDEN
TOWN AND COUNTRY PLANNING ACTS
24 SEP 1993
PLANS APPROVED
ON BEHALF OF THE COUN

Do not scale from these drawings

The contents of these drawings are Copyright AOI Limited

Scales 198748