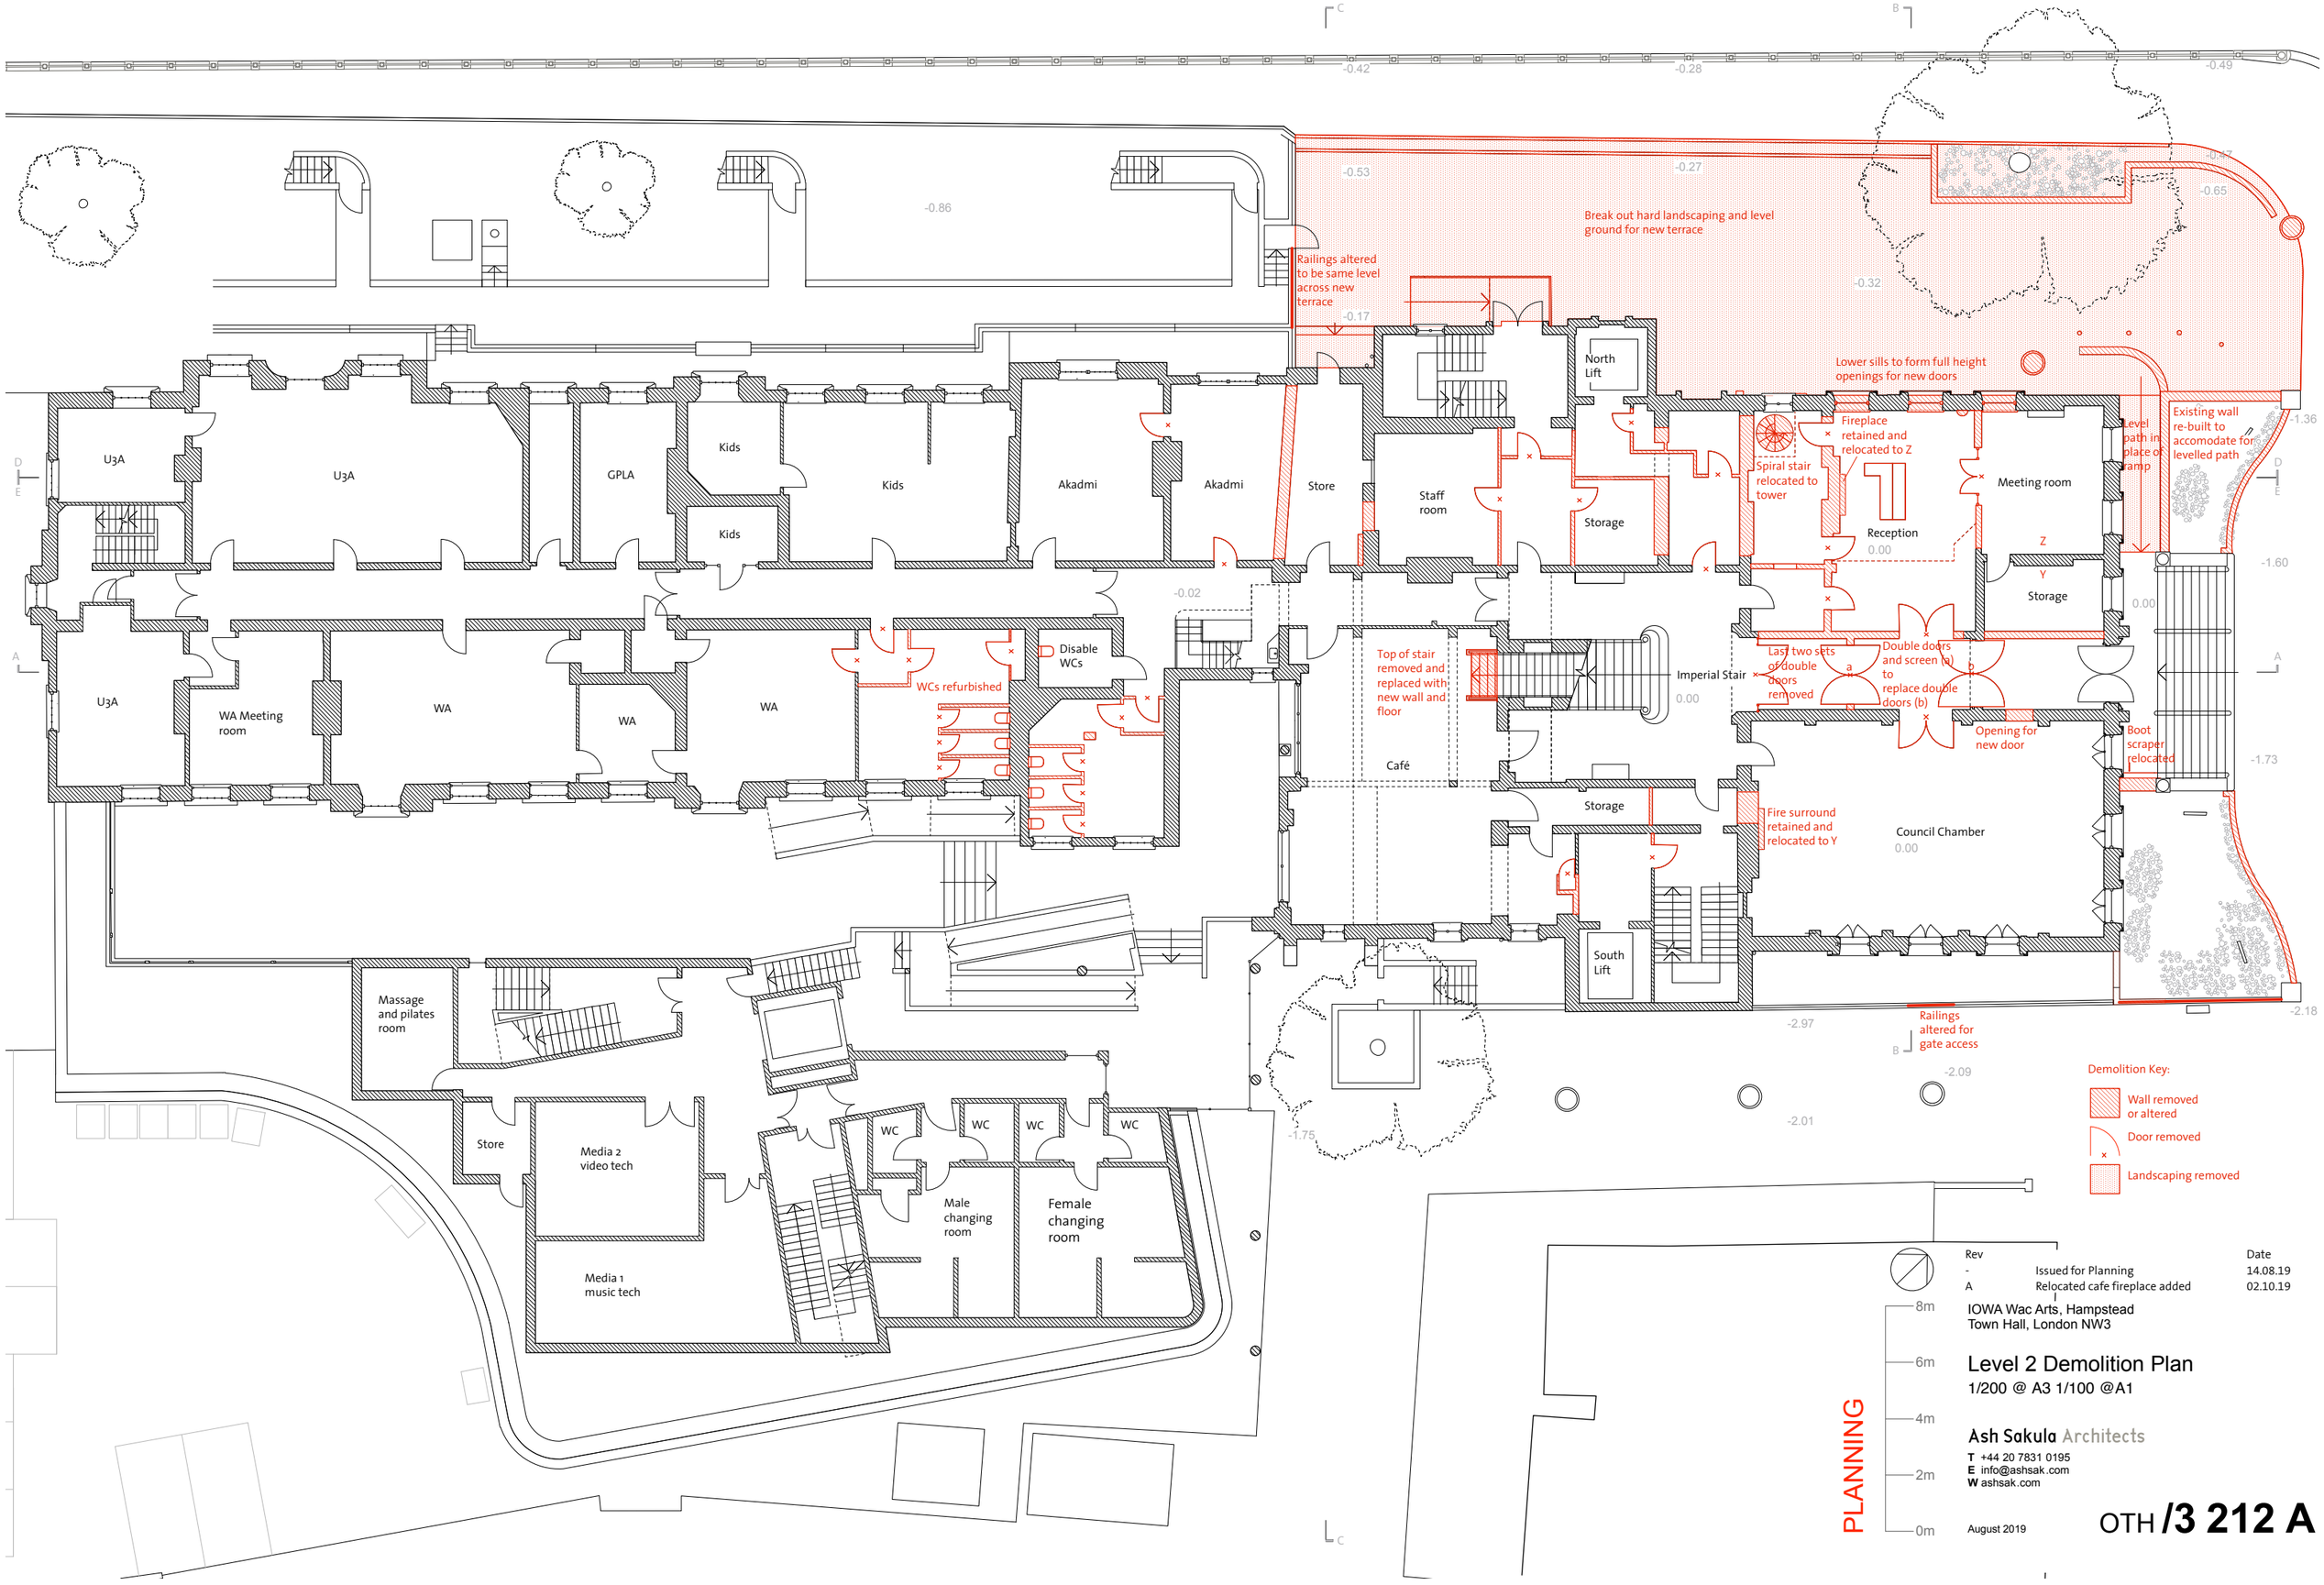

Rev		Date
-	Issued for Planning	14.08.19
A	Relocated cafe fireplace added	02.10.19

IOWA Wac Arts, Hampstead
Town Hall, London NW3

Level 2 Demolition Plan

1/200 @ A3 1/100 @A1

Ash Sakula Architects
T +44 20 7831 0195
E info@ashsak.com
W ashsak.com

August 2019

OTH /3 212 A