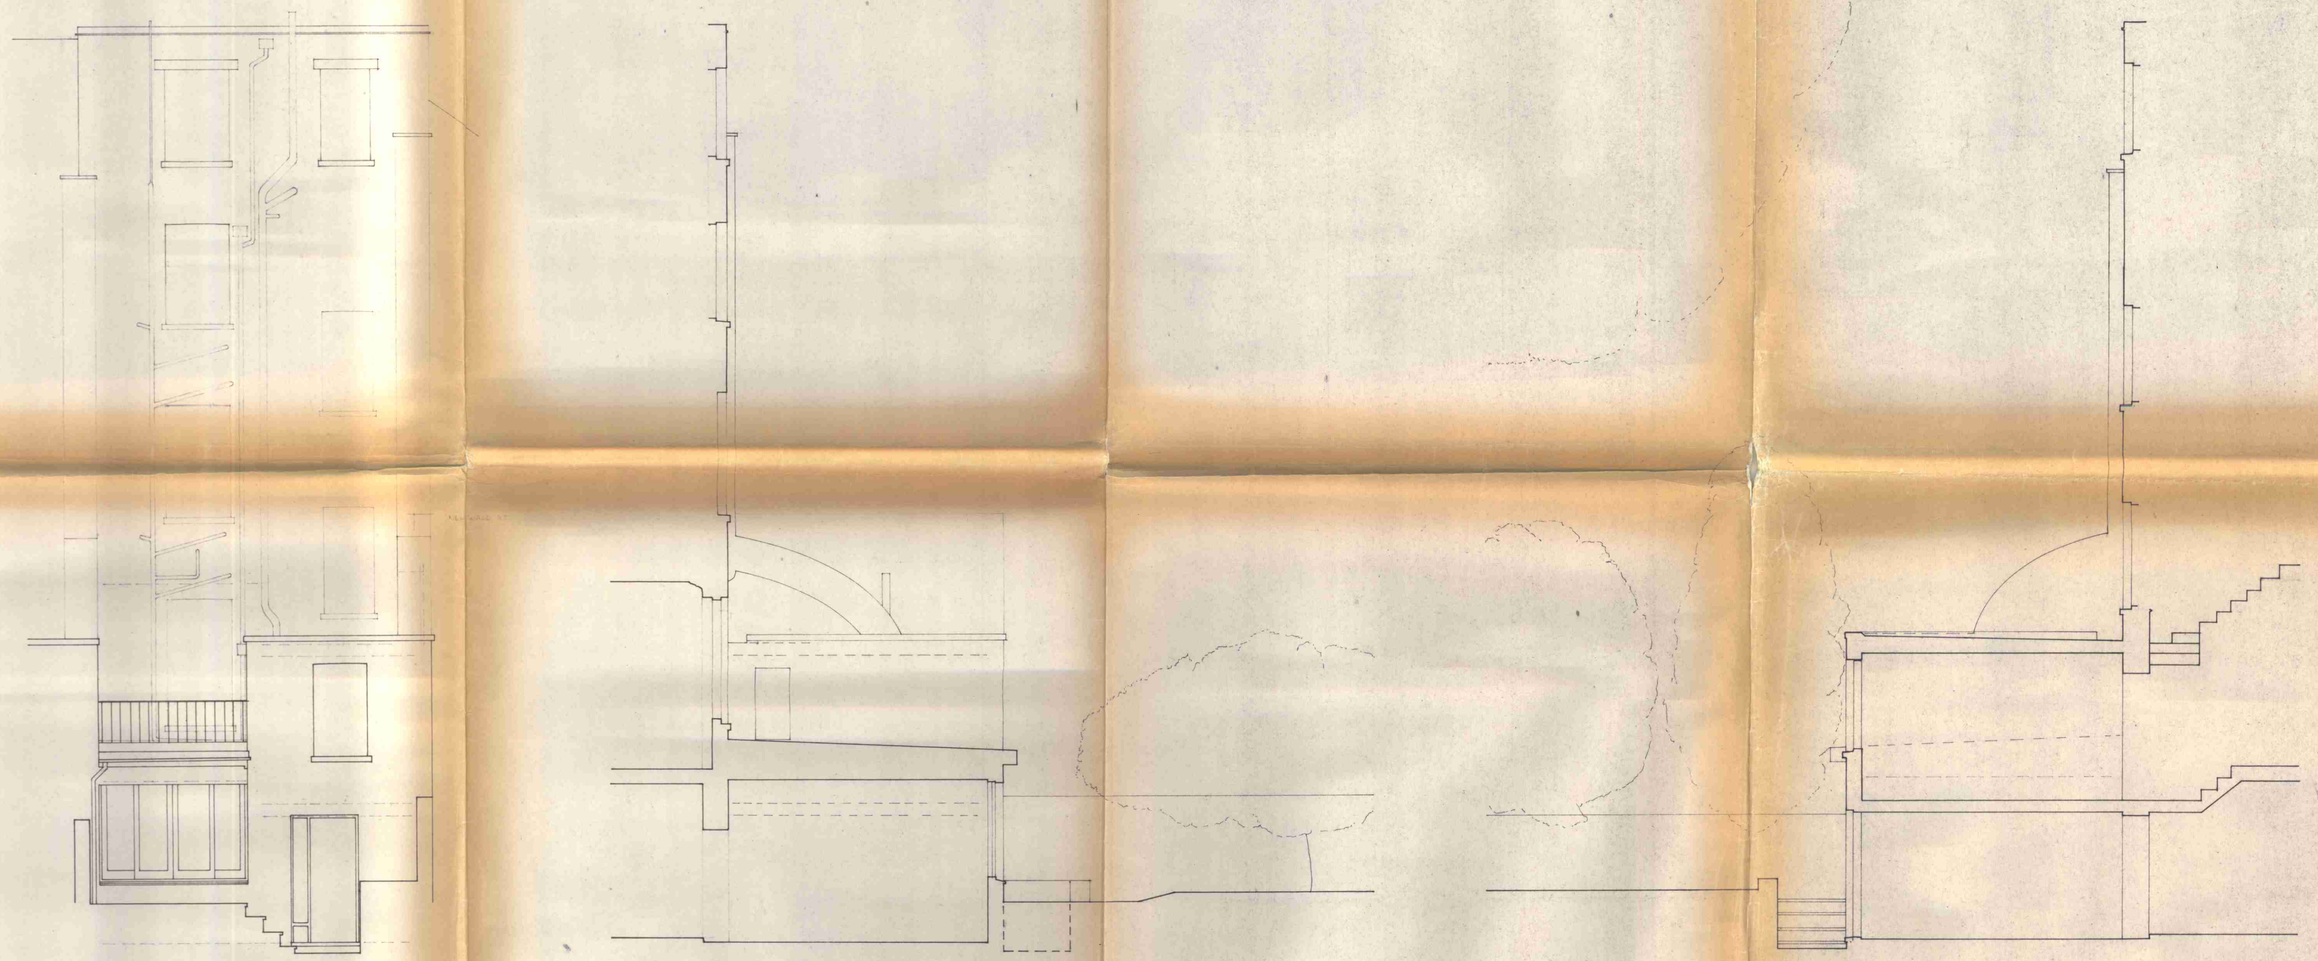

LONDON BOROUGH OF CAMDEN
TOWN AND COUNTRY PLANNING ACTS
27 OCT 1981
PLANS APPROVED ~~NOT APPROVED~~
ON BEHALF OF THE COUNCIL

CTP/J11/25/1 / 32496 (R3) + HB 2686 (R3)

39 . 15

PETER BELL AND PARTNERS ARCHITECTS
78 ALBERT STREET LONDON NW1 7NR 01 387 8483

72 ALBERT STREET LONDON NW1

EXISTING REAR WALL ELEVATION AND SECTIONS

SCALE 1:50 MAY 1981

ADVANCE P. R. LTD.