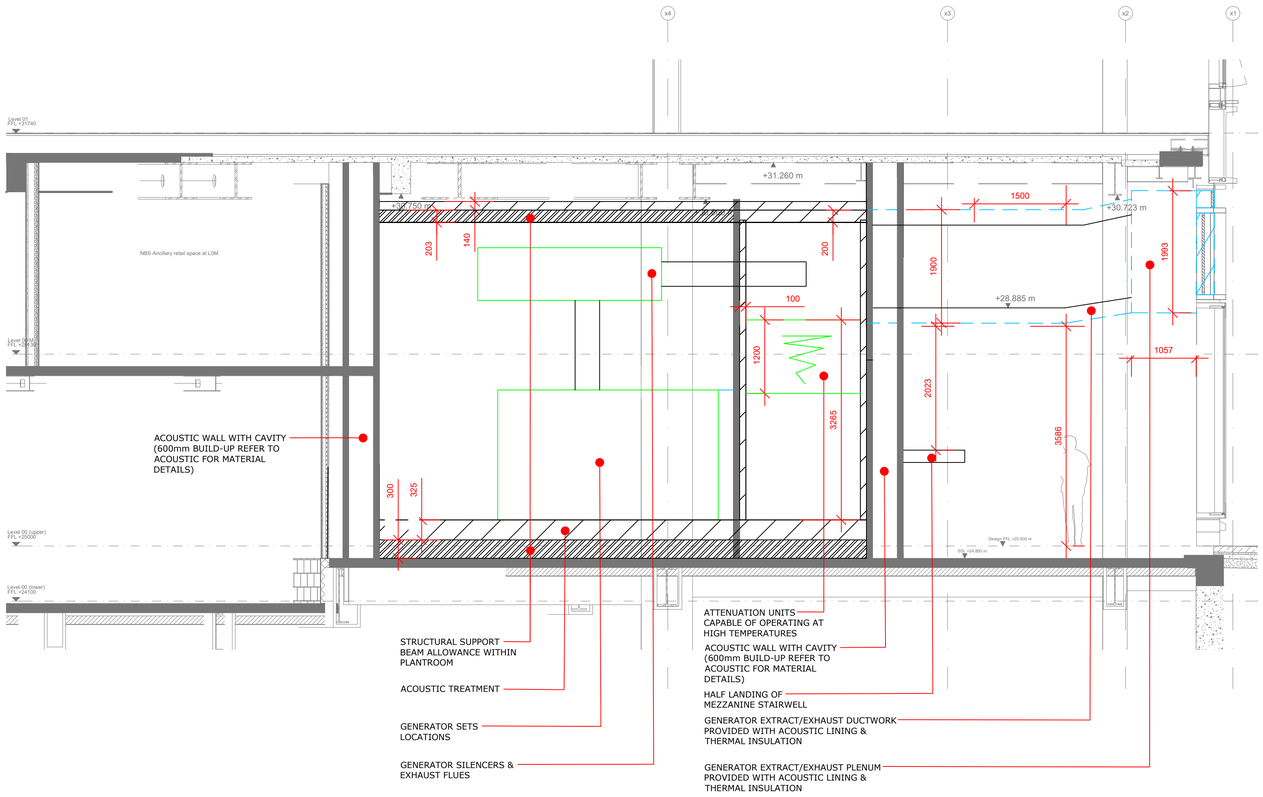

Rev	Drawing Revision	Drawn	Checked	Date
P4	ISSUED FOR INFORMATION	CC	PGC	SEP 2019
P3	ISSUED FOR INFORMATION	CC	PGC	SEP 2019

Status:

FOR INFORMATION

ESP part of riley consulting — Services Consultants

Engineering Services Partnership Limited
e-mail: info@espltd.co.uk Web: www.espltd.co.uk

☑ Croydon Office
The Lansdowne Building,
2 Lansdowne Road,
Croydon, CR0 2BX
Tel: +44 (0)20 8662 2288

☐ Edinburgh Office
CBC House,
24 Canning Street,
Edinburgh, EH3 8EG
Tel: +44 (0)131 272 2788

☐ Halifax Office
Holmfield Mills,
Holdsworth Road,
Halifax, HX3 6SN
Tel: +44 (0)1422 244576

☐ Manchester Office
53 King Street,
Manchester, M2 4LQ
Tel: +44 (0)161 359 4662

☐ Peterborough Office
11 Swan Court, Cygnet Park,
Hampton,
Peterborough, PE7 8GX
Tel: +44 (0)1733 312373

Client:

NATIONWIDE BUILDING SOCIETY

Job Title:

THE POST BUILDING
LONDON TECH HUB

Drawing Title:

GROUND FLOOR
GENERATOR PLANTROOM
ELEVATION DETAIL

Drawing Number: 3337/CS/505

Revision: P4

Designed: CC | Cad: CC | Checked By: PGC

Date: SEP 2019 | Scale: 1:50 (A1)

All information contained upon this drawing remains the property of Engineering Services Partnership Limited and may not be copied part or whole without written permission.