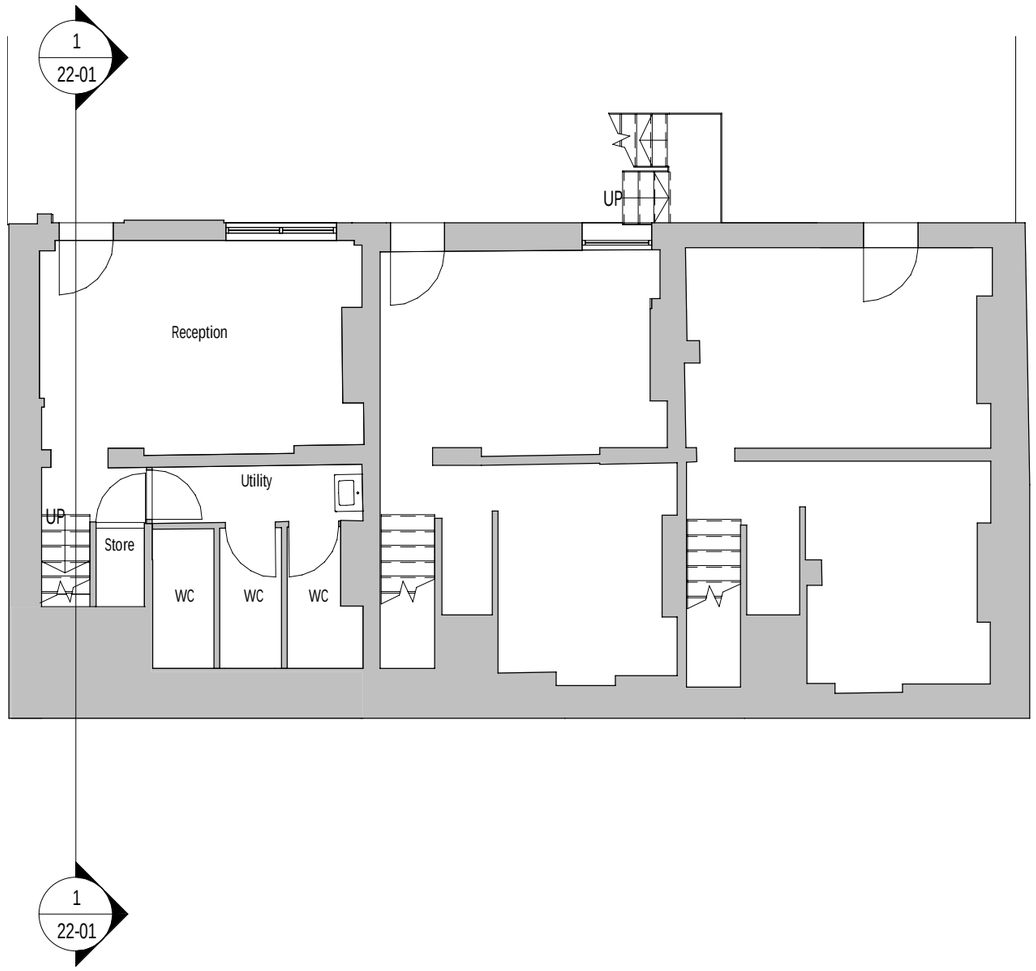

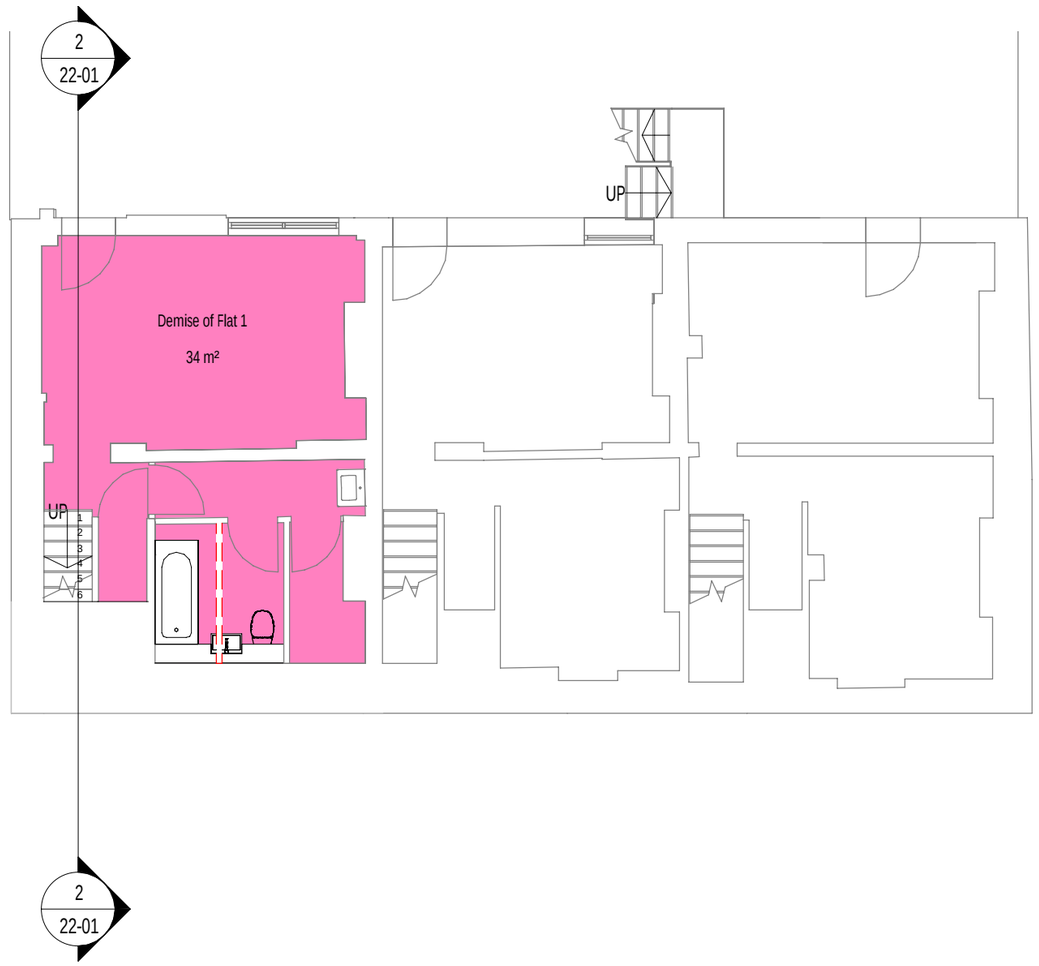

1 Existing Lower Ground Floor GA Plan

1 : 100

2 Proposed Lower Ground Floor GA Plan

1 : 100

NOTES:
1. THIS DRAWING IS COPYRIGHT AND MUST NOT BE RE-PRODUCED IN WHOLE OR IN PART WITHOUT WRITTEN PERMISSION OF GAA DESIGN.
2. THIS DRAWING REPRESENTS DESIGN INTENT AND CONCEPT ONLY, HENCE IT CAN BE SCALED FOR PLANNING PURPOSES ONLY.
3. THIS DOCUMENT AND ALL ASSOCIATED DOCUMENTS ARE PREPARED FOR SPECIFIC SITE AND EVENT, AND INCORPORATE CALCULATIONS AND MEASUREMENTS AVAILABLE FROM THE CLIENT AT THE TIME OF DRAFTING.
4. THE RECIPIENT AGREES TO PROTECT THE CONTENTS FROM DISTRIBUTION AND DISSEMINATION EXCEPT AS REQUIRED FOR THE SPECIFIC EVENT NAMED, WITHOUT THE WRITTEN PERMISSION OF THE DESIGNER.
5. USE OF THIS DESIGN IS GRANTED TO THE CLIENT FOR THE SPECIFIC AND NAMED EVENT ONLY.
COPYRIGHT © 2019

REV	DATE	DESCRIPTION	APPR
P01	16/04/2019	First Issue	

REV	DATE	DESCRIPTION	APPR

0m 1m 2m 3m 4m 5m
SCALE 1:100 @ A3

0m 1m 2m 3m 4m 5m
SCALE 1:100 @ A3

PROJECT NAME
132 Royal College Street, NW1 0TA

DOCUMENT NUMBER
19023 - GAA - ZZ - B1 - DR - T - 2002

DRAWING TITLE
Basement GA Plan

PROJECT NUMBER	SCALE	PURPOSE	STATUS	Rev.No.	REVIEWED	APPROVED	DATE	DRAWN	CHECK
19023	1 : 100@A3	For Information	S01	P01	CS	SSB	11/04/19	MB	CS

GAA
gaa.design

© GAA DESIGN Ltd
A3