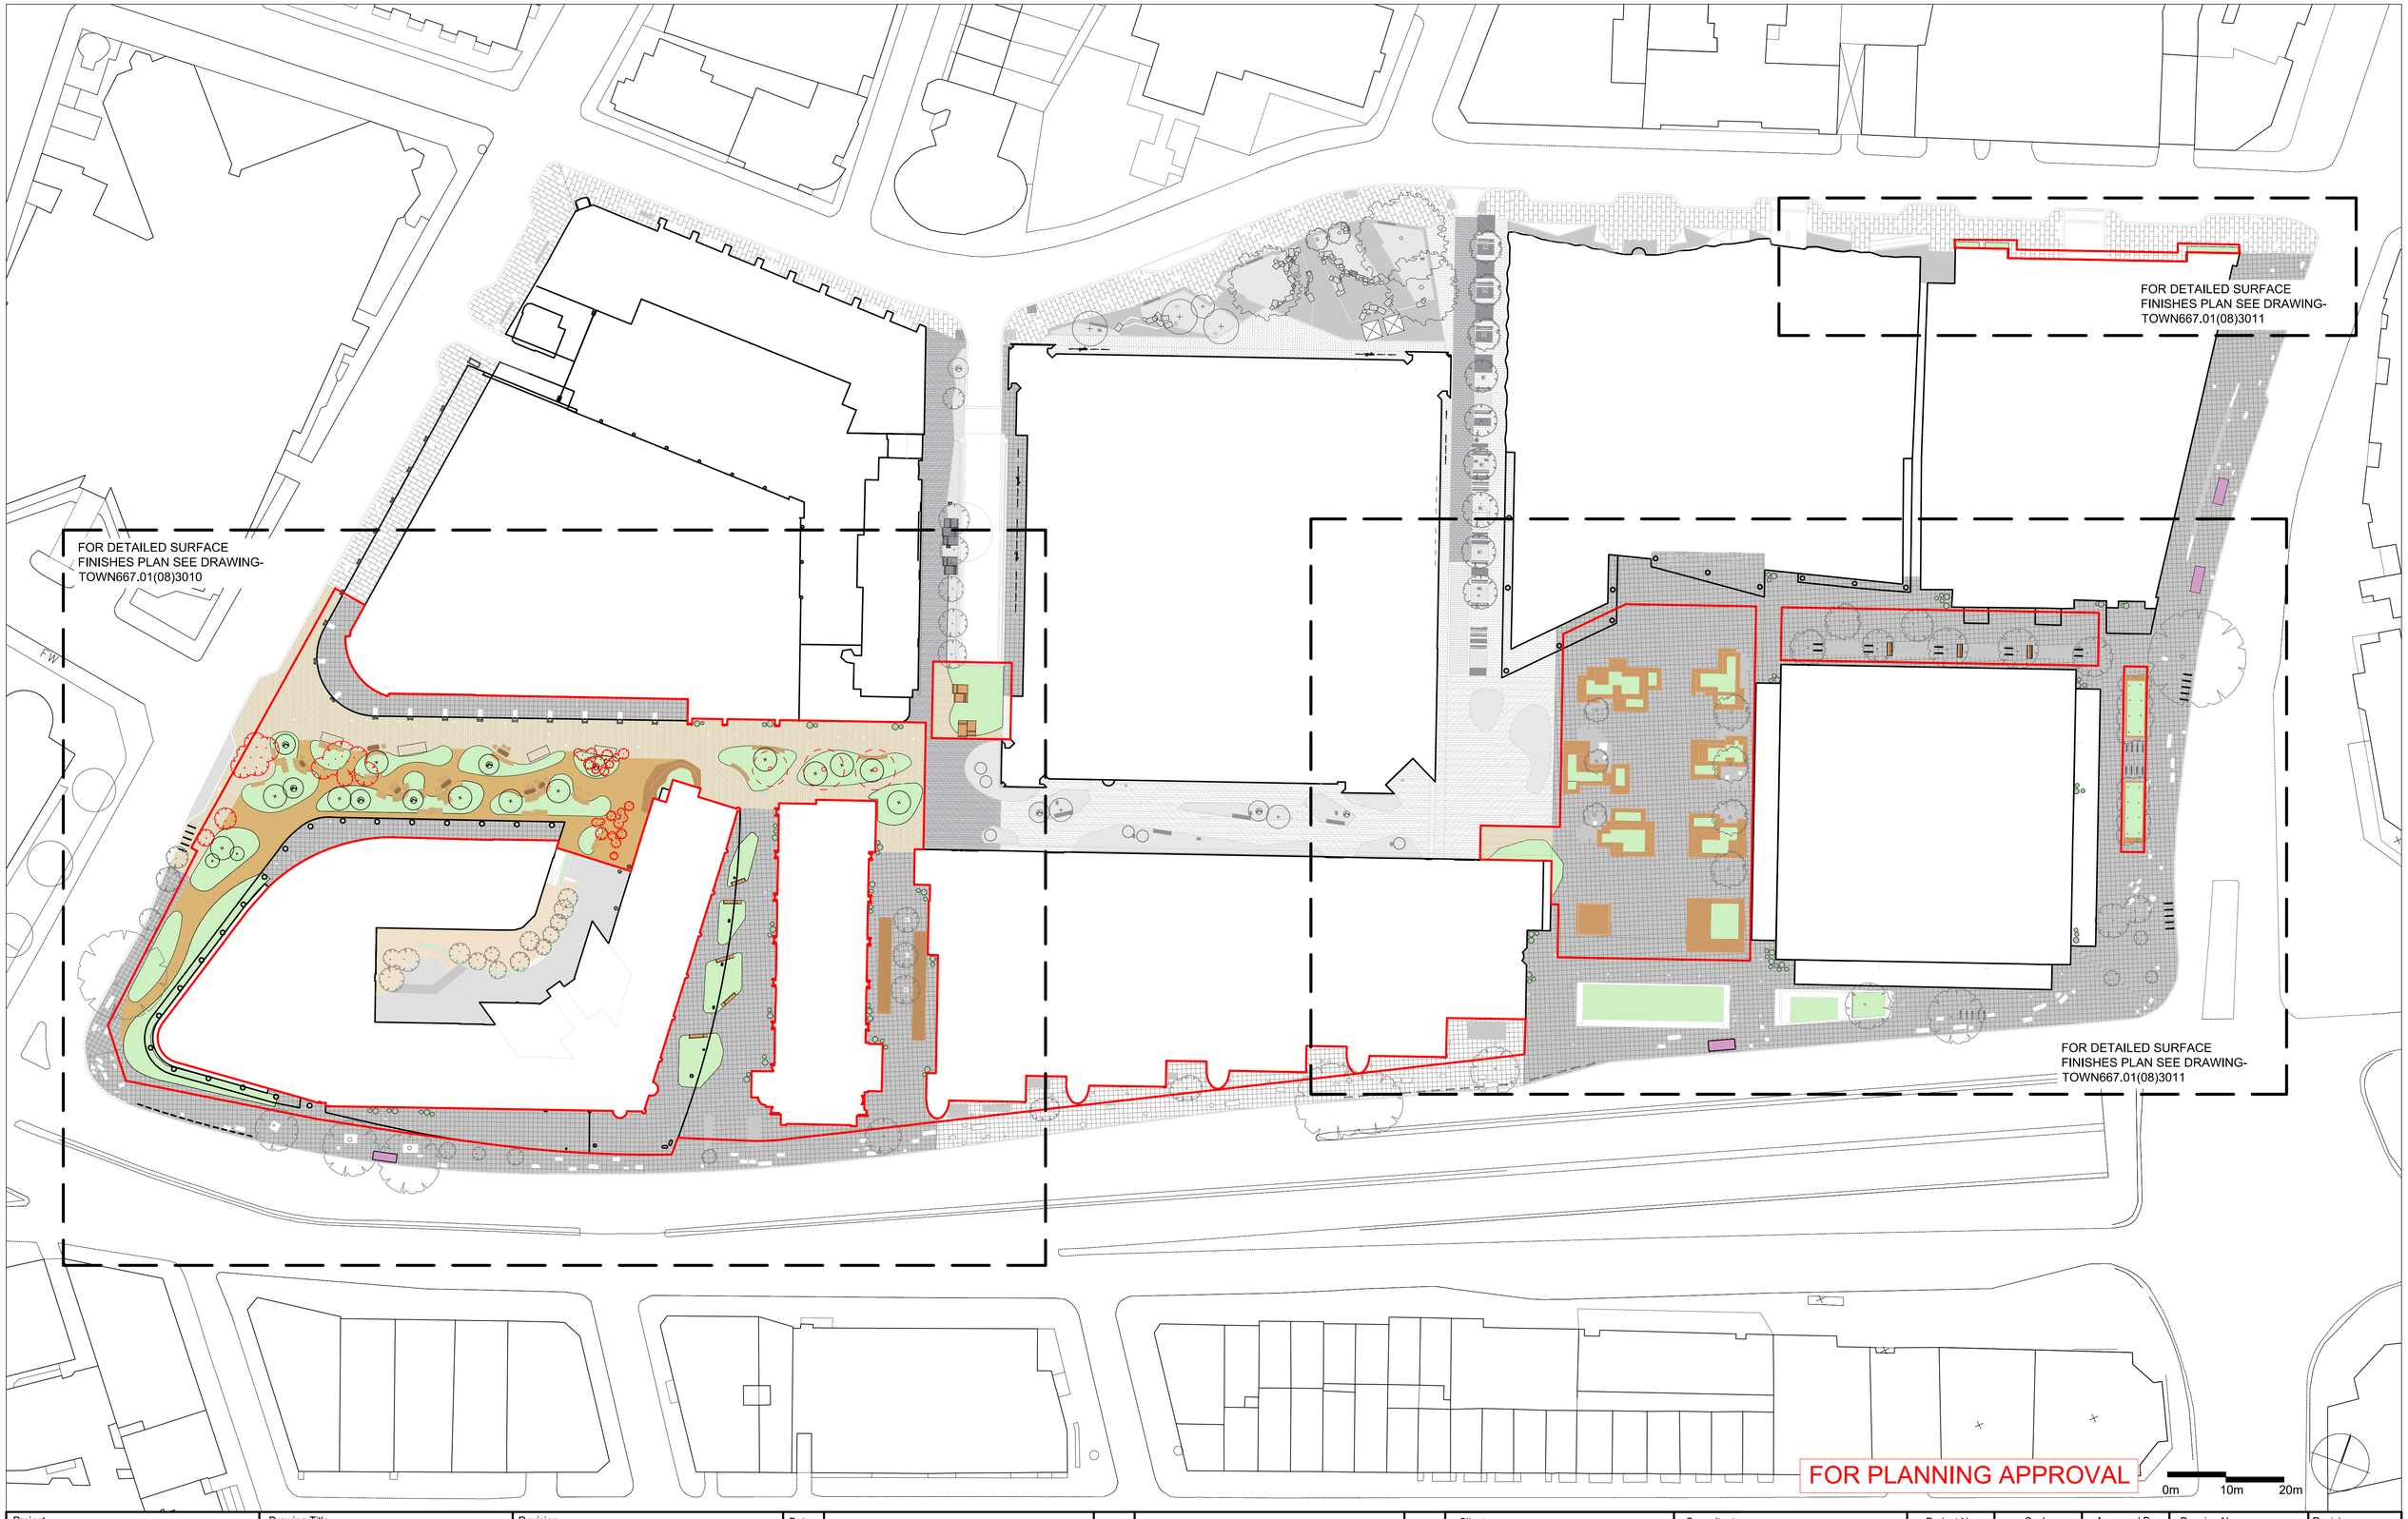

Project	Drawing Title	Revision	Date
Regent's Place Phase 2	Key Plan	R00 - Planning Issue	12.07.19
		R01 - Planning Issue	12.09.19

Client
British Land
45 Seymour Street, London W1H 7LX
Telephone: 020 7486 4466 Fax: 020 7935 5552
E-Mail info@britishland.com

Consultant
TOWNSHEND
Landscape Architects
Northumberland House, 303-306 High Holborn
London WC1V 7JZ
Telephone: 020 7729 9333 Fax: 020 7729 3300
E-Mail tla@townshendla.com

Project No.	Scale	Approved By	Drawing No.	Revision
667.01	1:500	OB	TOWN667.01(08)3000	R01
Date	Drawing Size	Drawn By		
SEPT` 19	A1	FL		