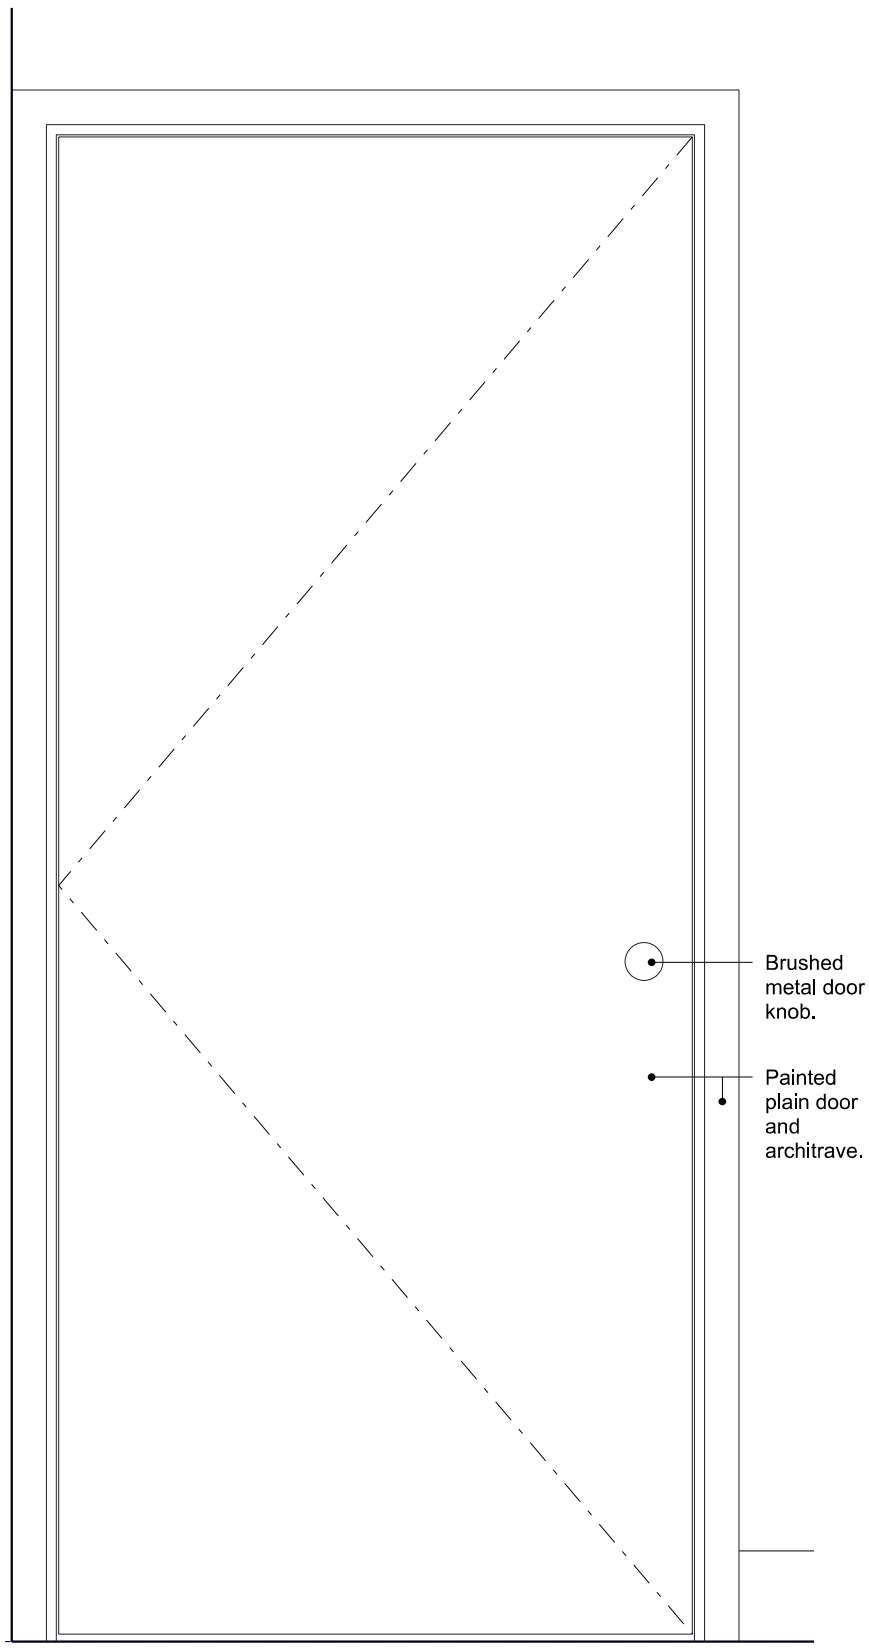

DB-1-2, DB-2-1, DB-2-2 Elevation

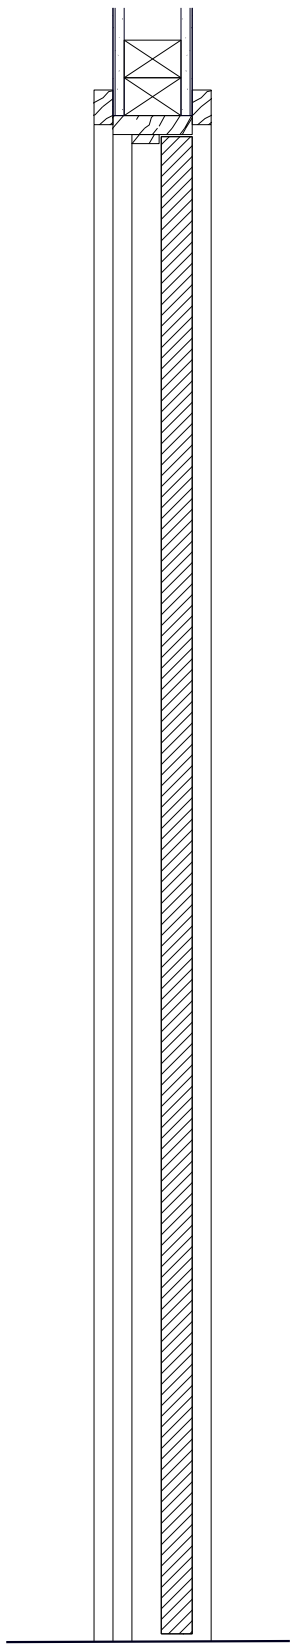

DB-1-2, DB-2-1, DB-2-2 Section

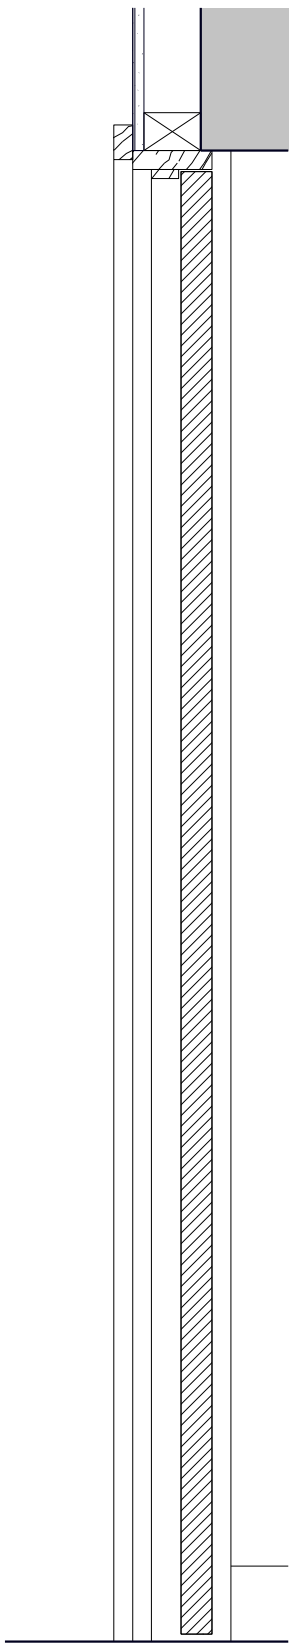

DB-4-1 Section

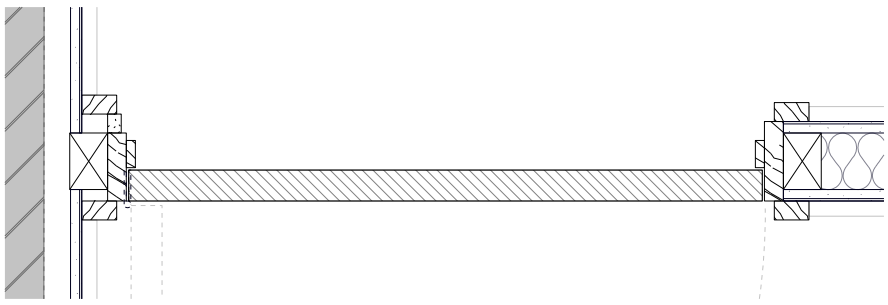

DB-1-2, DB-2-1, DB-2-2 Plan 1:10

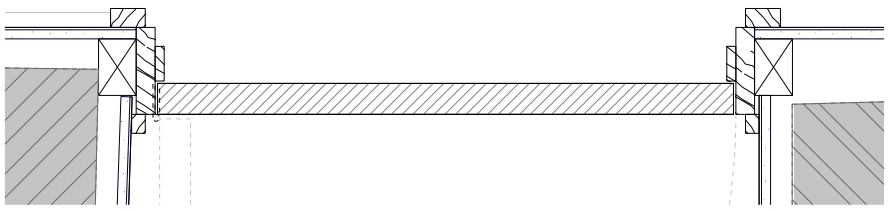

DB-4-1 Plan 1:10

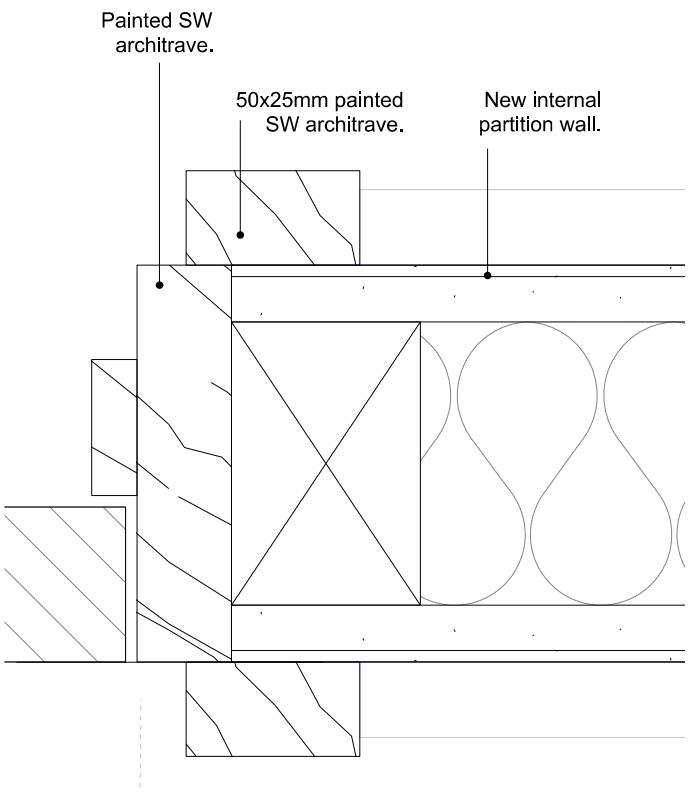

D3-1-1 Moulding Detail 1:2

1. It is the contractor's responsibility to ensure that design principles, calculations, drawings and final construction must conform to the current building regulations, the CDM regulations and the relevant british or european codes of practice as appropriate
2. The contractor must verify all site dimensions, drawings, details and specifications and report any discrepancies to the architect before proceeding with any work.
3. All specified items are to be installed in accordance with the manufacturer's recommendations.
4. The drawing is to be read in conjunction with the other relevant consultants drawings.
5. This drawing is copyright of the architect.

Drawing Status:

Planning

Revision		Date

prewett
bizley
architects

3L Leroy house 436 Essex Rd London N1 3QP 07779 256 904
rp@ prewettblzley.com www.prewettblzley.com

Project

39 Great James Street
London
WC1N 3HB

Drawing

Proposed Basement Floor Doors DB-1-2, DB-2-1, DB-2-2 Details

Scale	Date
1:10 @ A3 1:5 @ A1	Sept 19

Drg. no.	Revision
125 D 156	-