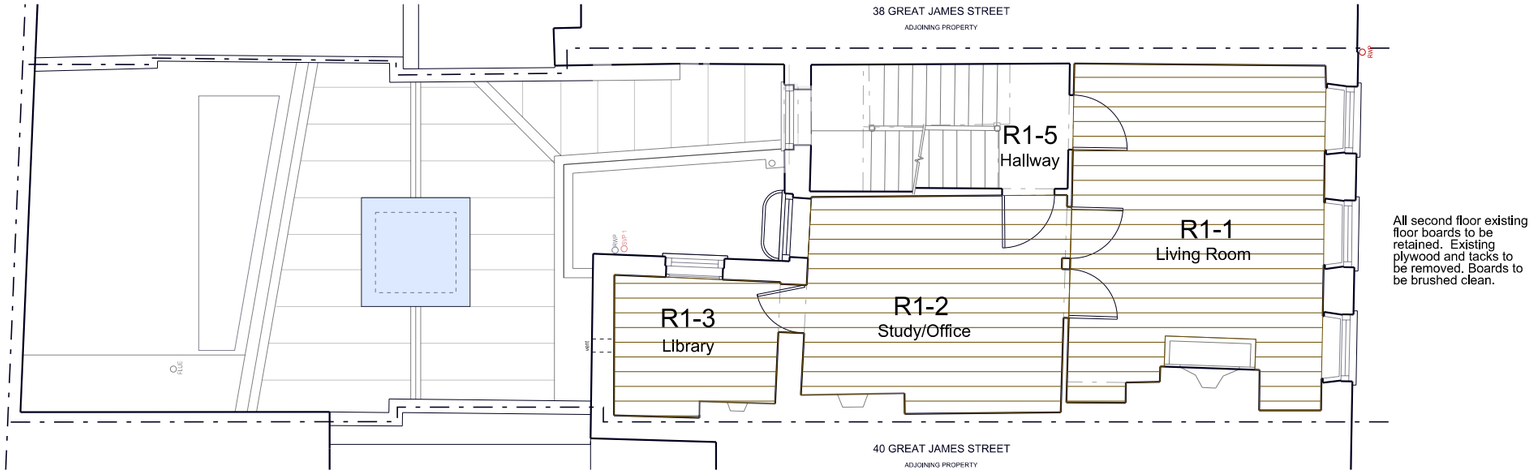

All second floor existing floor boards to be retained. Existing plywood and tacks to be removed. Boards to be brushed clean.

PROPOSED
FIRST FLOOR FINISHES

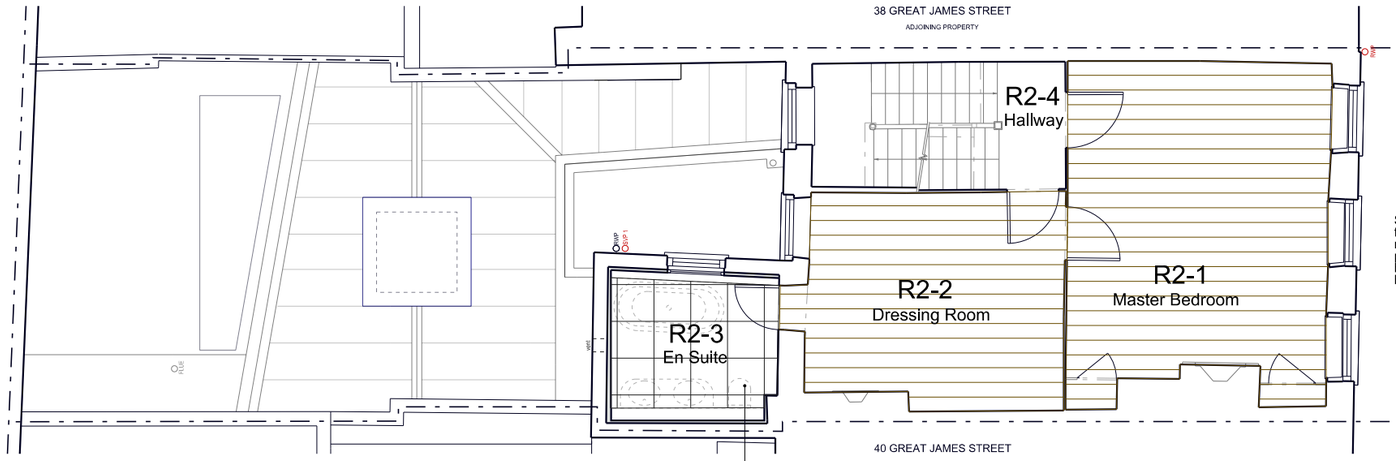

Second floor existing floor boards to be retained. Existing plywood and tacks to be removed. Boards to be brushed clean.

Ceramic tiles
Adhesive fixed over decoupling membrane on t+g plywood on existing floor boards.

PROPOSED
SECOND FLOOR FINISHES

0m 1m 2m 4m

N

LEGEND

Existing floor boards.

Ceramic tiles

1. This drawing is not for construction. Do not scale from this drawing.
2. It is the contractor's responsibility to ensure that design principles, calculations, drawings and final construction must conform to the current building regulations, the CDM regulations and the relevant british or european codes of practice as appropriate
3. The contractor must verify all site dimensions, drawings, details and specifications and report any discrepancies to the architect before proceeding with any work.
4. All specified items are to be installed in accordance with the manufacturer's recommendations.
5. The drawing is to be read in conjunction with the other relevant consultants drawings.
6. This drawing is copyright of the architect.

Drawing Status:
Planning

Revision		Date
A	Second floor finishes revised.	19.09.19

prewett bizley architects
Second Floor 118a London Wall London EC2Y 5JA
020 7256 2195 rp@prewettbizley.com www.prewettbizley.com

Project
39 Great James Street
London
WC1N 3HB

Drawing
Proposed First and Second Floor Finishes Plans

Scale
1:100 @ A3
1:50 @ A1

Date
Mar 2018

Drg. no.
125 L 71

Revision
A