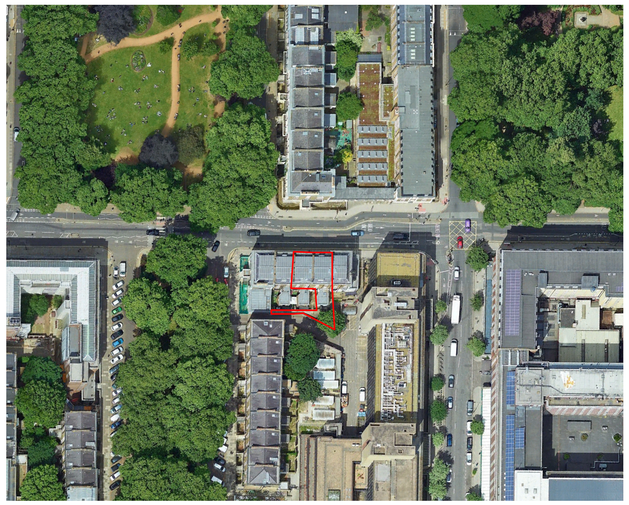

SITE PLAN

0 50 100 150 200 250 M

Scale: 1:1000 @ A1

Kendall Kingscott

Chartered Architects
Chartered Building Surveyors
Interior Designers
CDM Services

3 GP Centre, Yeoman Road,
Ringwood, Hampshire, BH24 3FF

+44 (0)1425 472 833

www.kendallkingscott.co.uk

Rev	Date	By	Ap	Note

Project: Day Nursery	Drawing Title: Site Plan
Client: University College London	Project Number: 190775
	Drawing Number: 1150
	Revision: P1

Scale	Paper Size	Filename	Date	Drawn	Checked	Status
1:1250	A1	190775.vwx	06/08/19	AP	KS	TENDER

© Copyright
Do not scale this drawing
Check all dimensions and levels on site
This drawing is the copyright of Kendall Kingscott Limited and should not be reproduced or used for any purpose other than that for which it is intended without the express written permission of Kendall Kingscott Limited. All dimensions are in millimetres unless otherwise specified. All dimensions are to be taken from the drawing in preference to scale. Do not scale this drawing. Check all dimensions and levels on site before commencement of any work or preparation of shop drawings. Any discrepancies or ambiguities should be referred to the Architect.