EXISTING BASEMENT LAYOUT

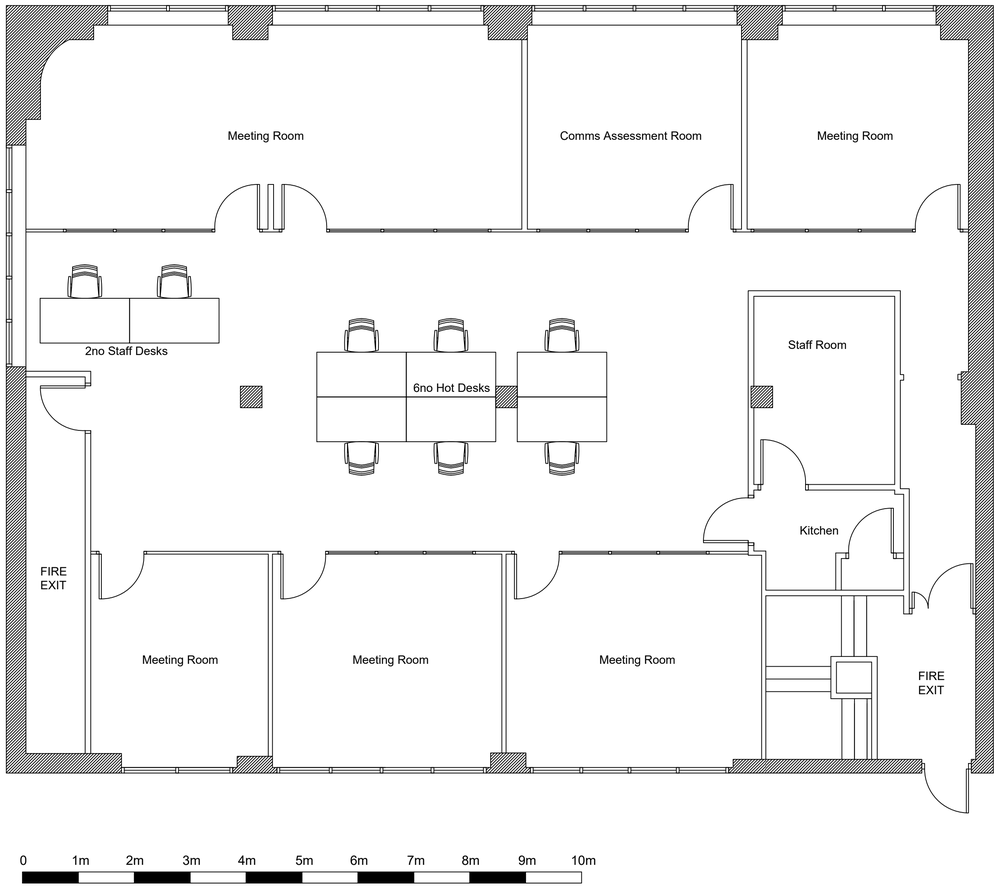

KEY:

- NEW FULL HEIGHT DOUBLE GLAZED PARTITION WITH MANIFESTATION
- EXISTING SOLID PARTITION
- NEW SOUND RATED SOLID PARTITION
- NEW HALF HOUR FIRE RATED SOLID PARTITION
- NEW DOOR
- EXISTING DOOR
- EXISTING 1200mm x 600mm VIVID WHITE CEILING GRID WITH LAY-IN MINERAL FIBRE TILES
- EXISTING 600mm x 600mm VIVID WHITE CEILING GRID WITH LAY-IN MINERAL FIBRE TILES
- EXISTING 600mm x 600mm SUPPLY A/C GRILLE
- EXISTING 600mm x 600mm EXTRACT A/C GRILLE
- NEW RUNNING MAN FIRE EXIT SIGNAGE
- EXISTING 600mm x 600mm 4 TUBE LUMINAIRE FITTING
- RELOCATED 600mm x 600mm 4 TUBE LUMINAIRE FITTING
- LUMINAIRE FITTING TO BE RELOCATED
- LUMINAIRE FITTING INSTALLED WITH EMERGENCY POWER BACKUP
- NEW RECESSED SPOTLIGHT FITTING
- NEW TELEPHONE/DATA OUTLET
- EXISTING TELEPHONE/DATA OUTLET
- NEW DOUBLE SWITCHED SOCKET OUT
- EXISTING DOUBLE SWITCHED SOCKET OUTLET
- NEW SINGLE SWITCHED SOCKET OUTLET
- EXISTING SINGLE SWITCHED SOCKET OUTLET
- NEW LIGHT SWITCH
- EXISTING LIGHT SWITCH
- NEW SWITCHED SPUR
- FIRE ALARM BELL
- SMOKE DETECTOR
- FIRE ALARM CALL POINT
- EXISTING 3 COMPARTMENT FLOOR BOX

REV	DESCRIPTION	DATE
A.	Partition removed, Furniture and Notes added	02/10/2017

This drawing is a copyright and must not be reproduced or copied partially or wholly without written permission.

Survey data by form

CLIENT: ONE HOUSING

SITE: 100A CHALK FARM ROAD, CAMDEN, LONDON NW1 8EH

DESCRIPTION: EXISTING BASEMENT LAYOUT

Date: 20/08/15	Scale: 1:50	Drg. no. E6406B-EX	Rev A

form workplace solutions

Form House, York Way
Lancaster Road
High Wycombe
Buckinghamshire
HP12 3PY

Tel 01494 464686
Fax 01494 464683
www.formws.co.uk