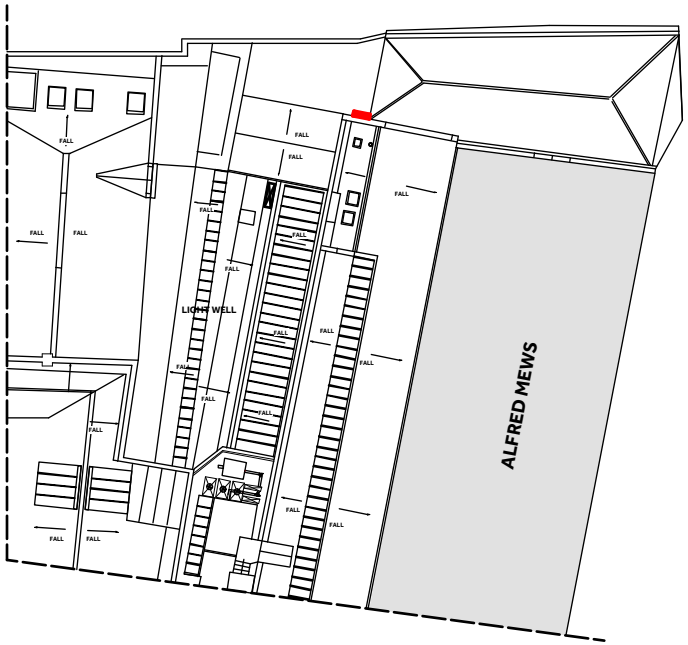

Site Plan -Scale 1:500

Red line indicated proposed location for external condenser units.

Notes:

NOTES:
LAYOUT SUBJECT TO BUILDING CONTROL & FIRE OFFICE APPROVAL.
DO NOT SCALE FROM THE DRAWING

whitepaper

hello@whitepaperco.com
sam@whitepaperco.com
+44 203 859 4444
+44 772 928 6091

REV:	DESCRIPTION:	BY:	DATE:

STATUS:

PLANNING

CLIENT:

LIME PICTURES

ARCHITECT:

WHITEPAPER
7-10 Bateman's Row
London, EC2A 3HH

SITE:

The Coach House, 8 alfred mews,
Fitzrovia, London,
W1T7AA

TITLE:

Site Plan

SCALE:	DATE:	DRAWN:	CHECKED:
1:500 @ a3	03.10.19	MB	SL
PROJECT NO: WP WPD40	DRAWING NO: WPD40-02		REVISION: