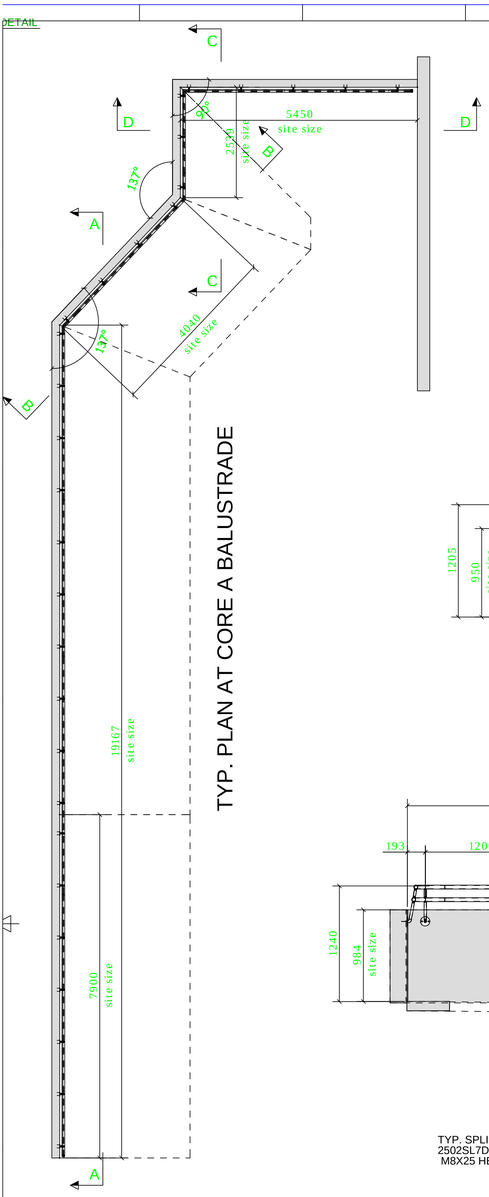

TYP. PLAN AT CORE A BALUSTRADE

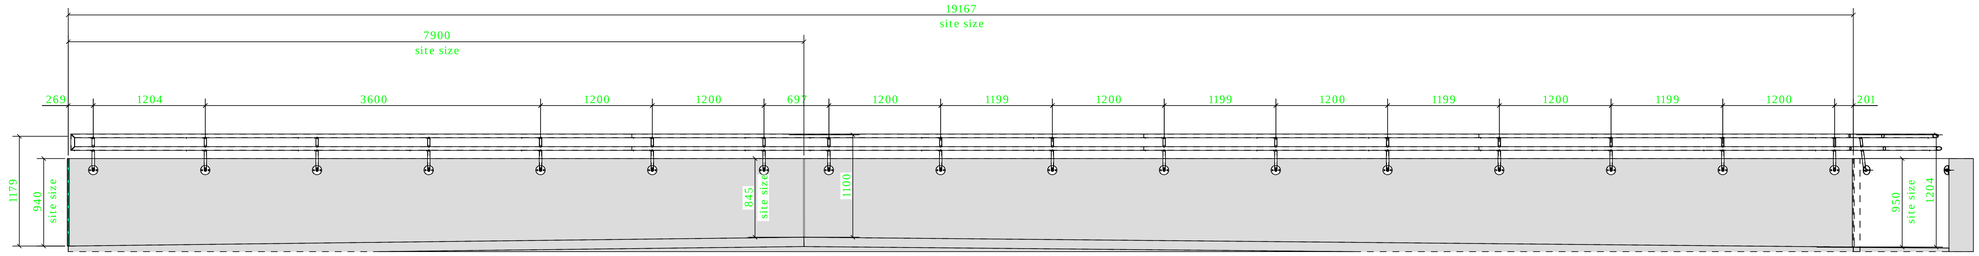

A - A

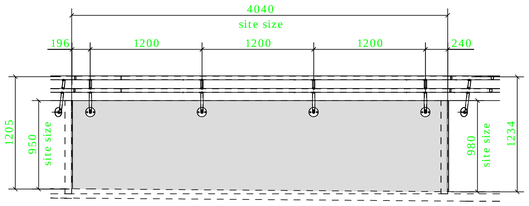

B - B

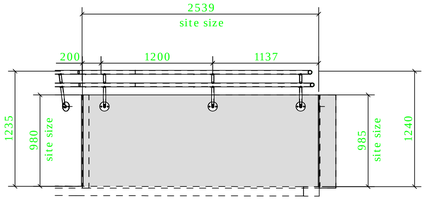

C - C

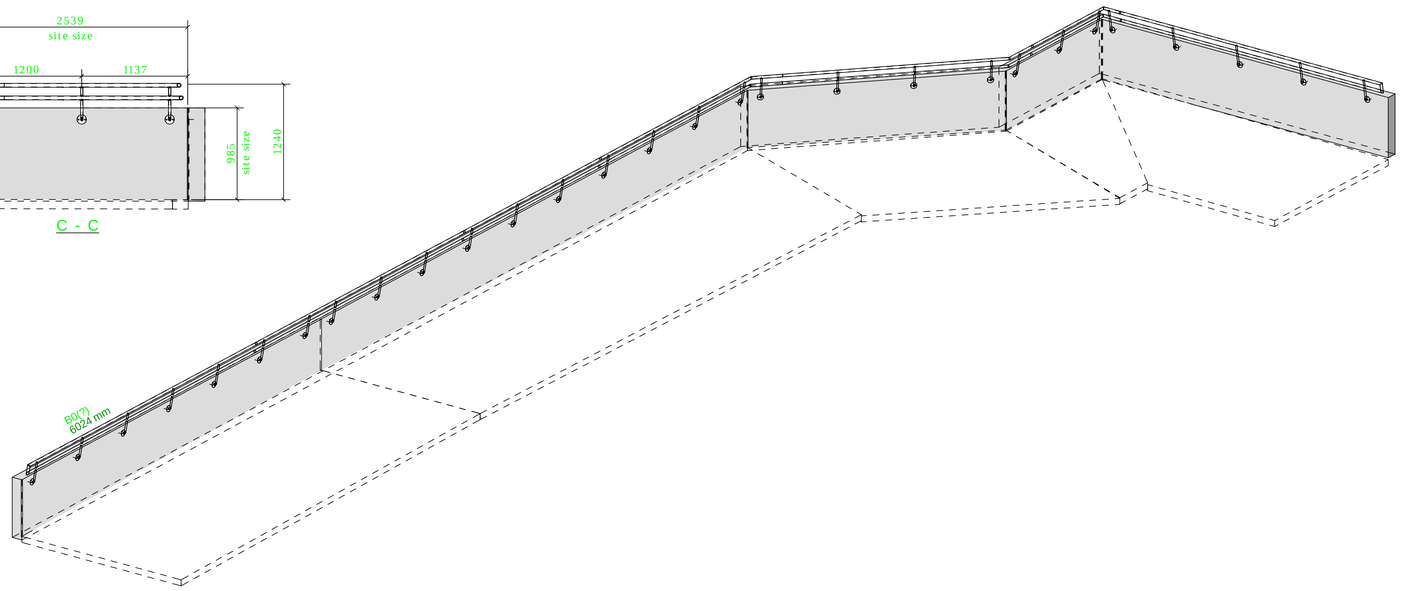

3D VIEW OF CORE A BALUSTRADE

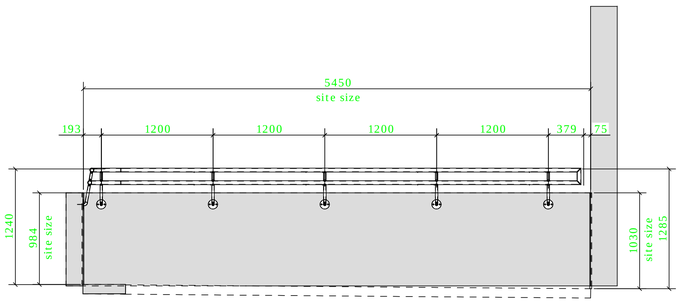

D - D

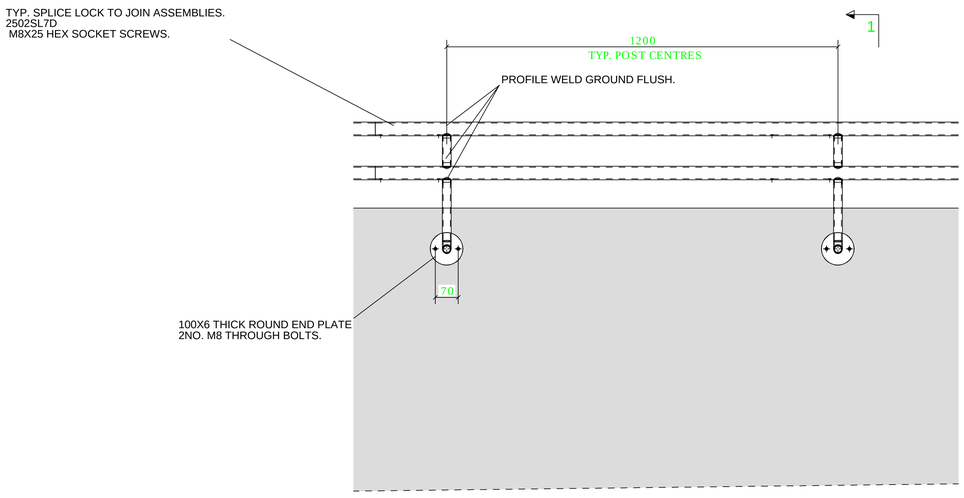

TYP. BALUSTRADE ELEVATOIN

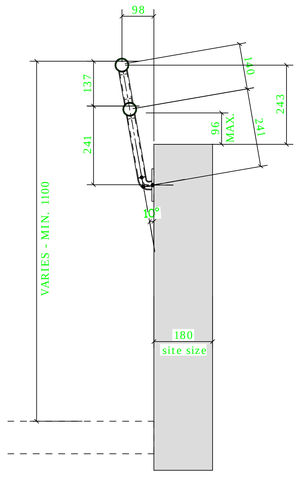

1 - 1

REV MARK	DESCRIPTION	By	Date	Chk'd
P1	HANDRAIL NOW LEANING BACK INSIDE.	YN	29.10.2019	
-	ISSUE FOR APPROVAL	YN	14.10.2019	

CREATED

STATUS: FOR APPROVAL

BLOOMSBURY, LONDON

FRIXOS

Unit 32 Redburn Industrial Estate
Enfield,EN3 4LE
t:0208 443 1050 f:0208 443 1233
Execution Class EXC2

DRAWING TITLE:	CORE A BALUSTRADE		
CONTRACT:	21350 BURNSWICK CENTRE	**MATERIAL ISSUE:**	
FMW DRAWING NO		**ISSUE DATE**	
CLIENT DRAWING No	**06.01-01**	**SCALE**	1:10 1:35 1:50
DRAWN BY:	YN	**REVISION No.**	P1

T:\21350-\2150-BRUNSWICK CENTRE -Leaning back\