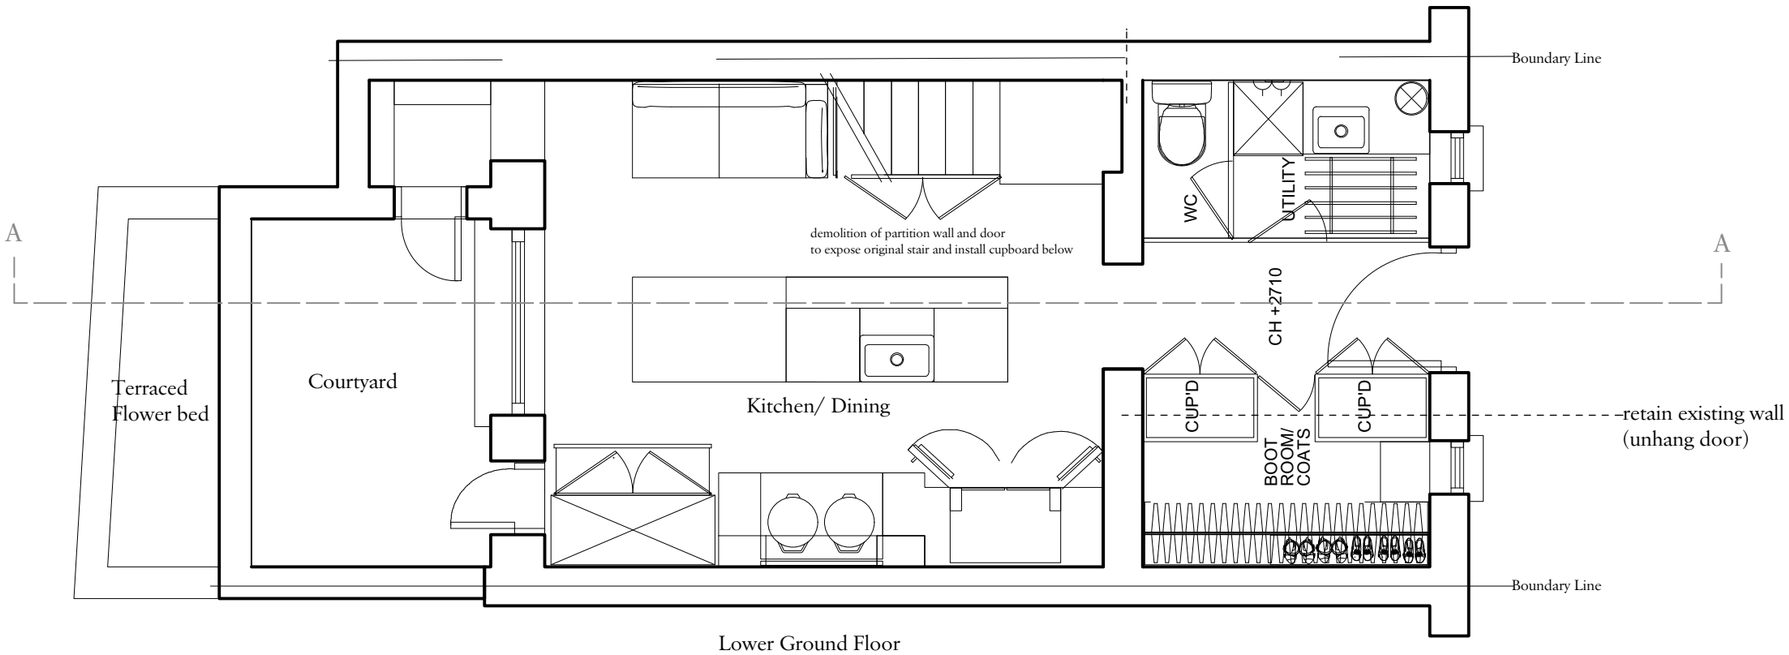

Lower Ground Floor
chimney breast retained and
Aga to be fitted within

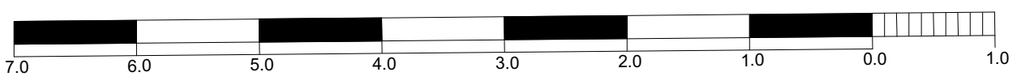

DO NOT SCALE
Verify all dimensions on site

REV	AMENDMENT	DATE	DR
A	Existing wall retained	Nov 19	

KEY PLAN

N

PROJECT
35 Willow Road

LOCATION
35 Willow Road, London NW3 1TN

TITLE
Proposed Lower Ground Floor Plan

SCALE	DATE	DRAWN
1:50 @ A3	April 2019	GS

DRAWING NO.	REVISION
35WR-P-002- A	-

STATUS
PLANNING