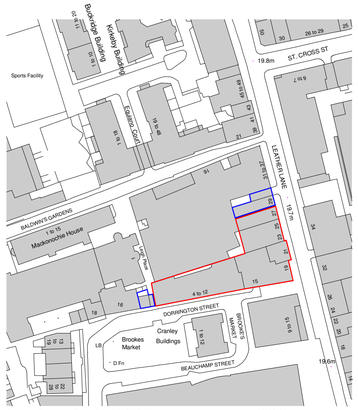

Ordnance Survey, (c) Crown Copyright 2019. All rights reserved. Licence number 100022432

SITE LOCATION PLAN
1 : 1250

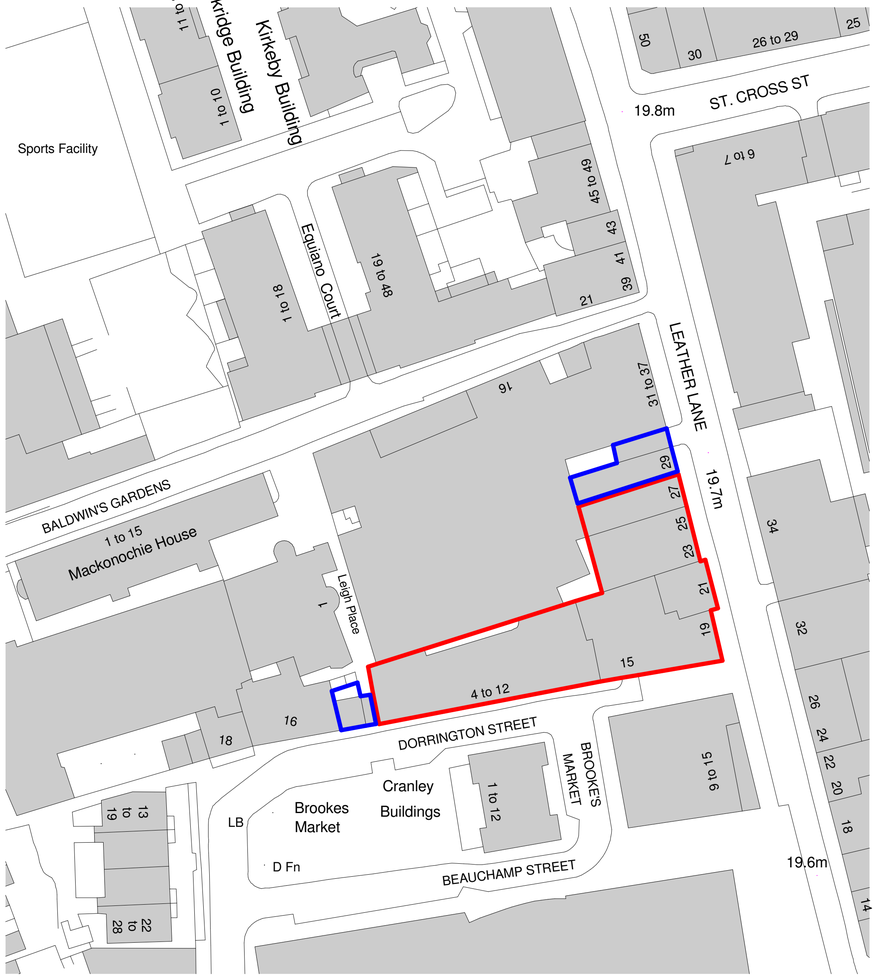

Ordnance Survey, (c) Crown Copyright 2019. All rights reserved. Licence number 100022432

BLOCK PLAN
1 : 500

AMENDMENTS

Rev No.	Date	Issued by	Description
PL1	08/11/2019	RMC	ISSUED TO CLIENT FOR COMMENT

SITE BOUNDARY

LAND/PROPERTIES OWNED BY ORIGIN HOUSING

0 10 20 30 40 50m
SCALE 1:1250

0 5 10 15 20 25m
SCALE 1:500

DO NOT SCALE FOR CONSTRUCTION

BPG
ARCHITECTS + SURVEYORS
ARCHITECTURE - BUILDING SURVEYING
PROJECT MANAGEMENT - COST CONSULTANCY
STUDIOS 1 & 2, OLD KINGS HEAD COURT
11 HIGH STREET, DORKING SURREY RH4 1AR
01306 887070 | WWW.BPG.CO.UK

PROJECT
Flats 1-25 Langdale House, 4-12 Dorrington Street, EC1N 7TB

CLIENT
Origin Housing

DRAWN	CHECKED	FOR
RMC	CM	PLANNING

SCALE
As indicated@A1

TITLE
SITE LOCATION PLAN & BLOCK PLAN

DRAWING N°
4180-BPG-XX-XX-DR-A-1000-PL1

PROJECT N° ORIGINATOR ZONE LEVEL DOC TYPE DIS DRG N° REV