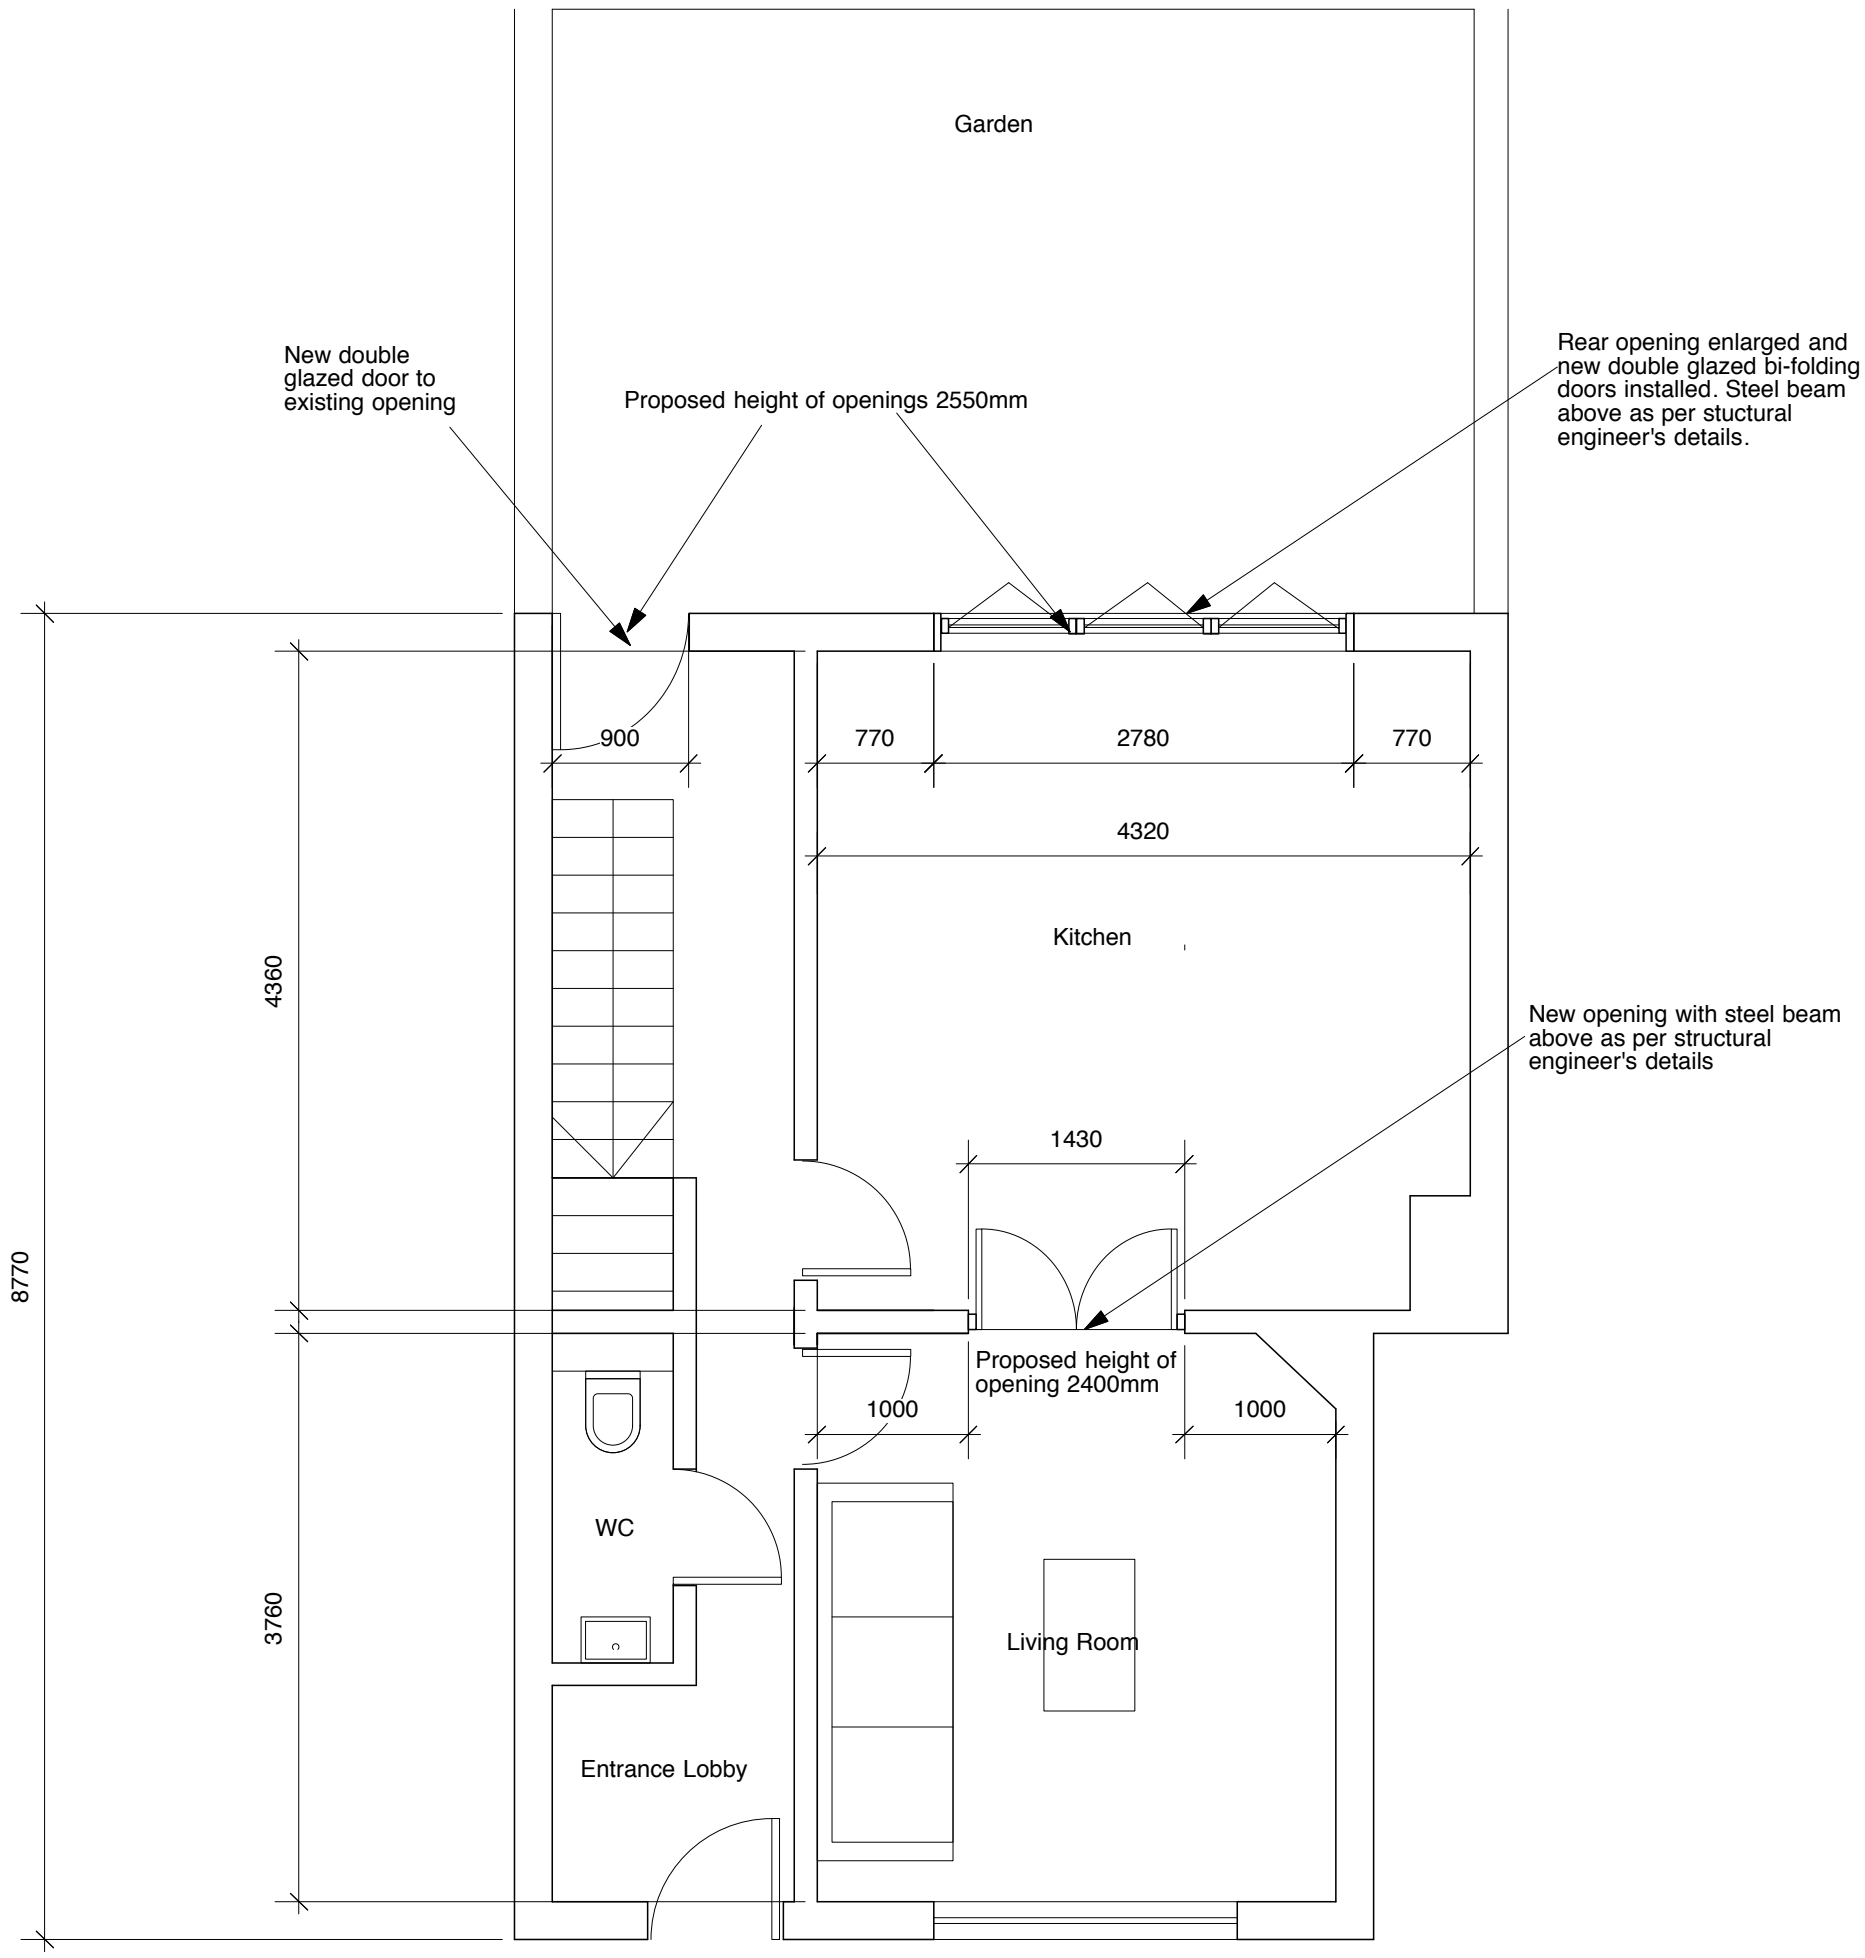

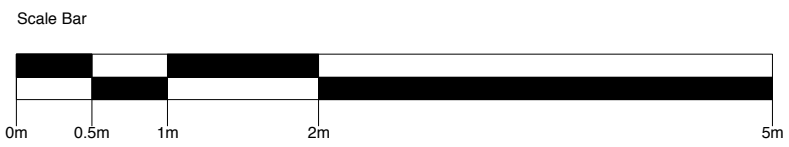

20a Bertram Street, N19 5DQ

Proposed Ground Floor Plan_Rev A 1:50@A3

Oct 2019

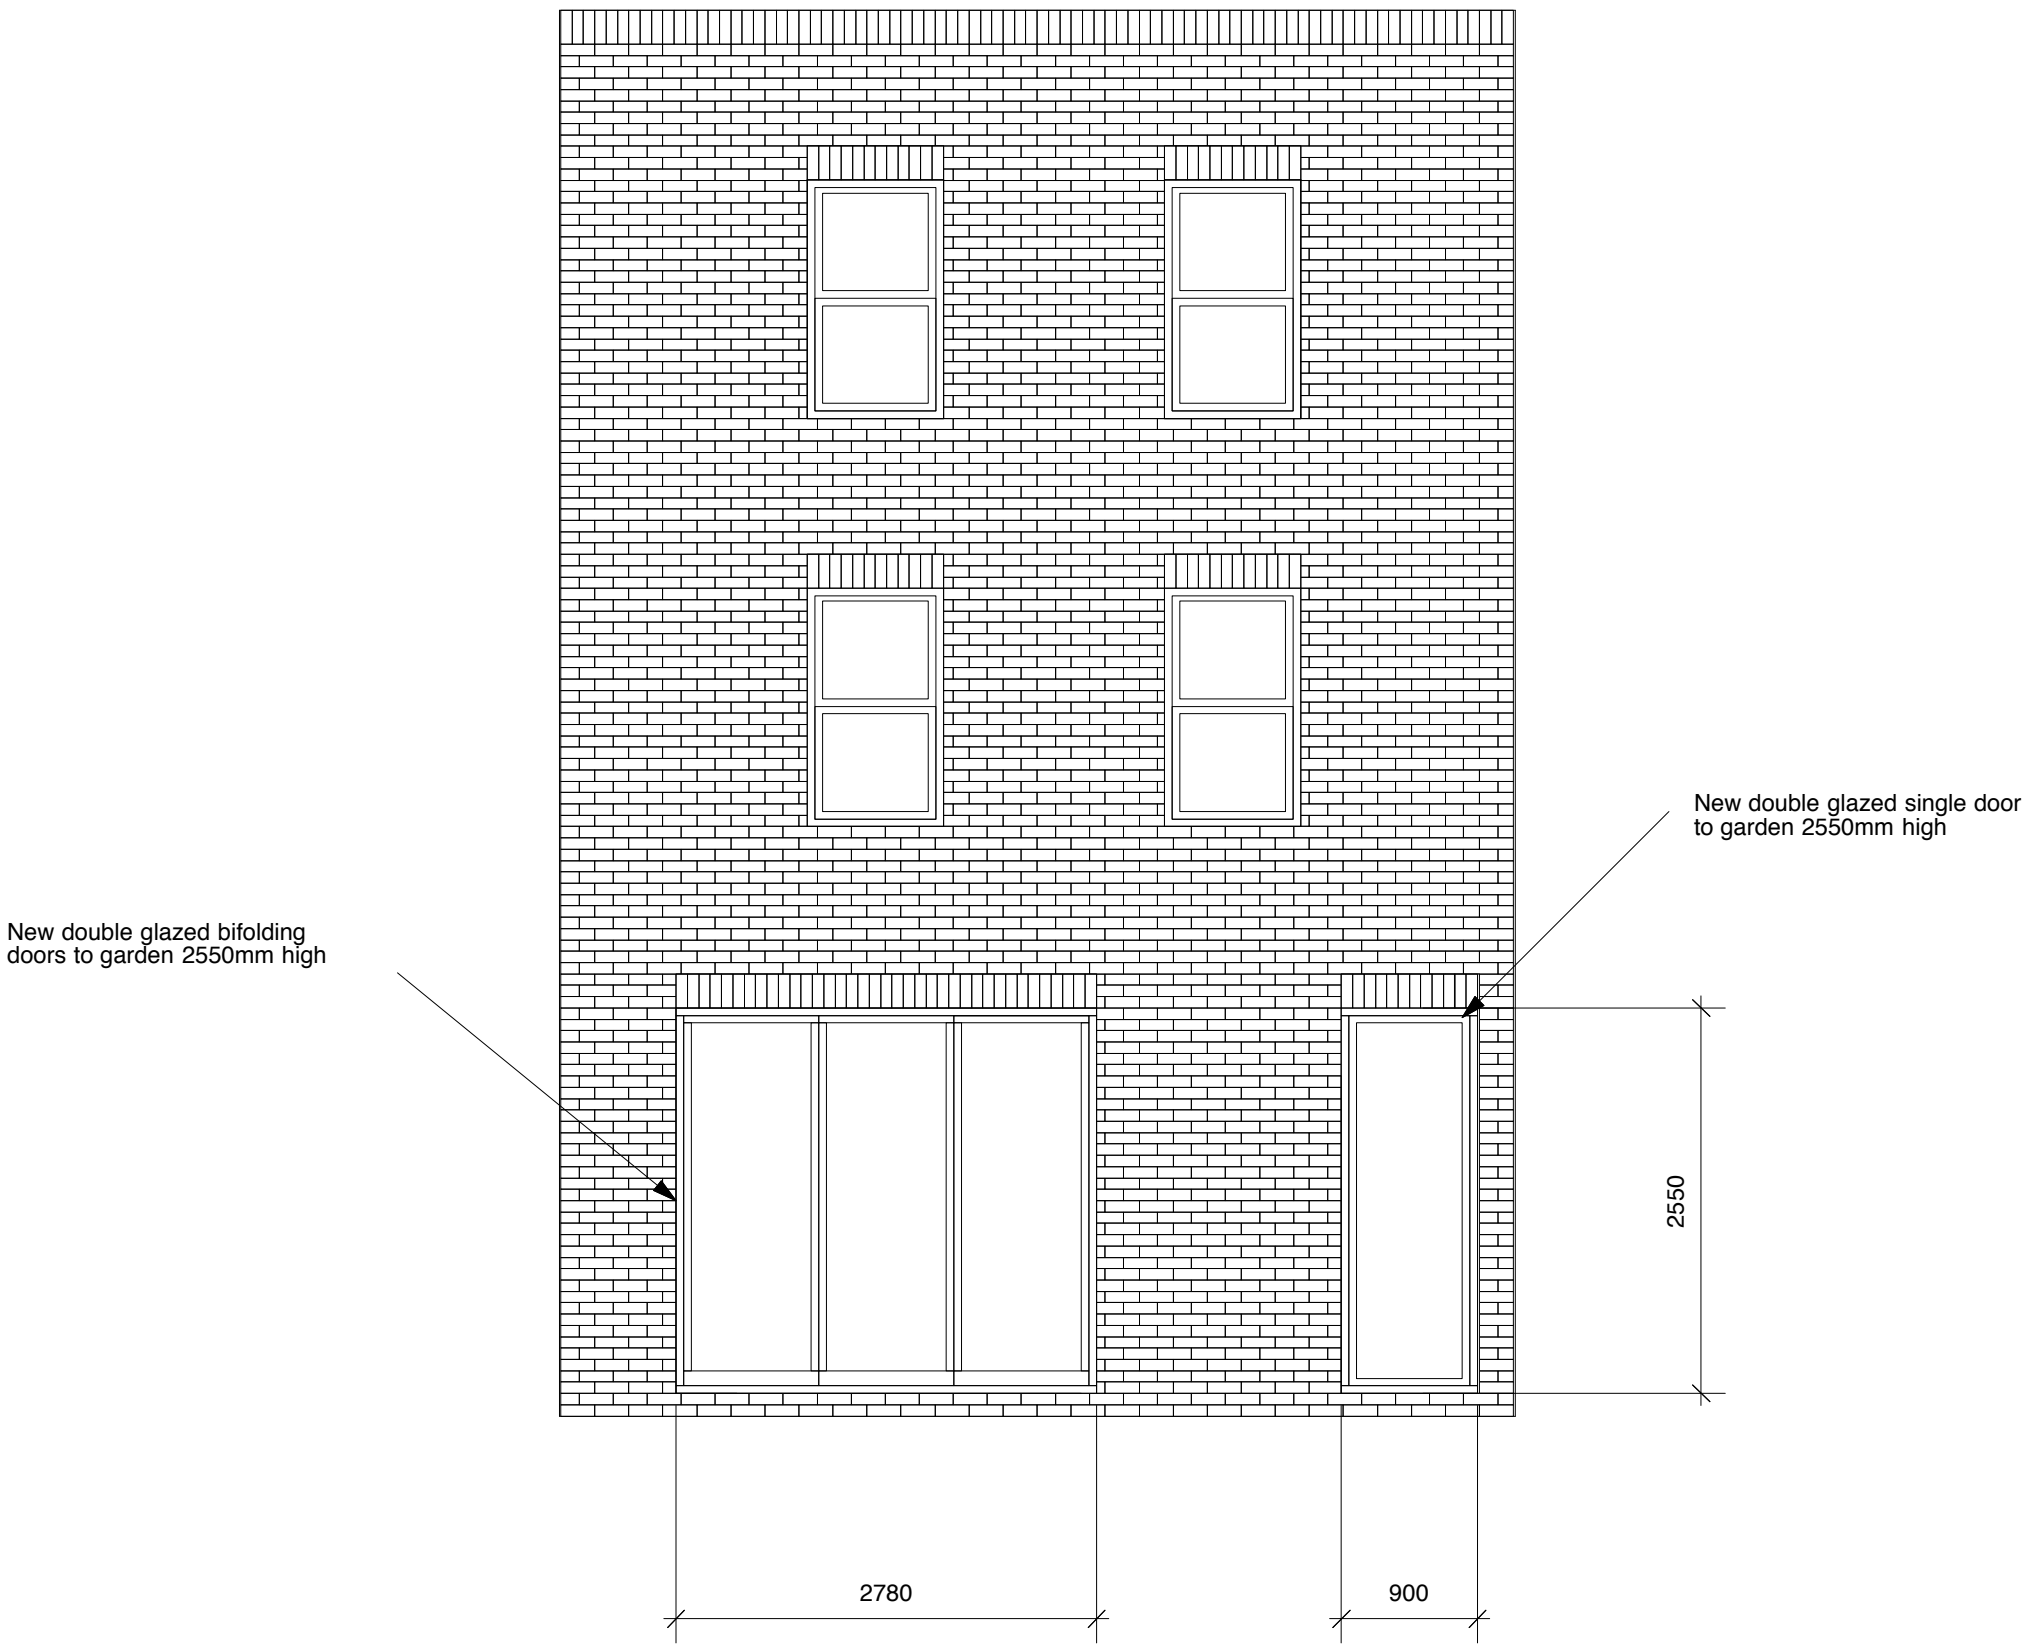

20a Bertram Street, N19 5DQ

Proposed Rear Elevation 1:50@A3

Oct 2019