Bleeding Heart Yard

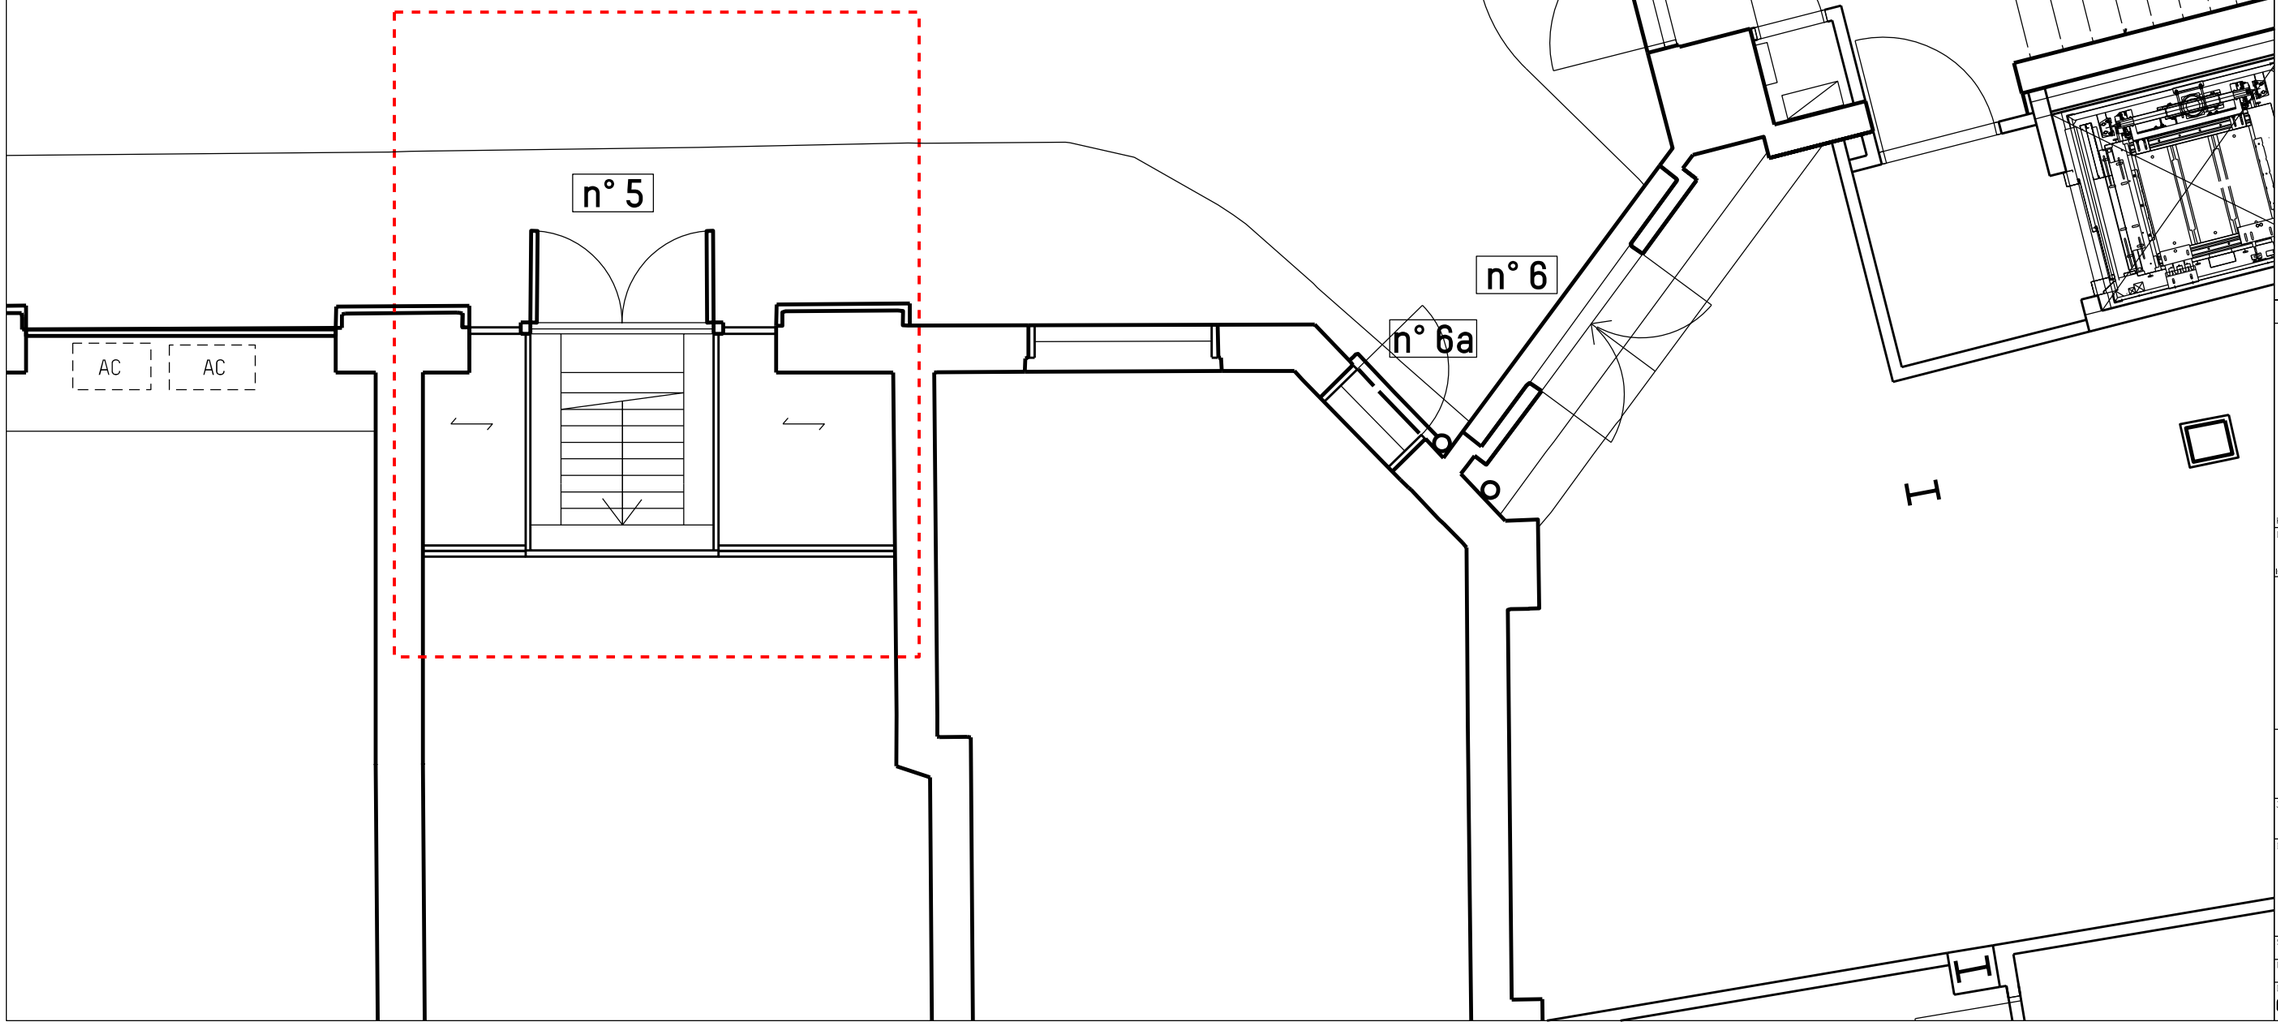

Rev	Description	Date

Key Plan

Drawing Status

PLANNING

Issued only for purpose indicated

Mackay + Partners

ARCHITECTS & DESIGNERS

50 Farringdon Road
London EC1M 3JU tel +44 (0)207 608 1177
e mail: contact@mackayandpartners.co.uk

Job Title

BHY

Drawing Title

PROPOSAL
PLAN

Scale @ A1	Scale @ A3	Drawn by
1:25	1:50	PM
Date		Checked by
13/09/2019		KM
Drawing No.		Rev.
611.19_PL_0600_450		-