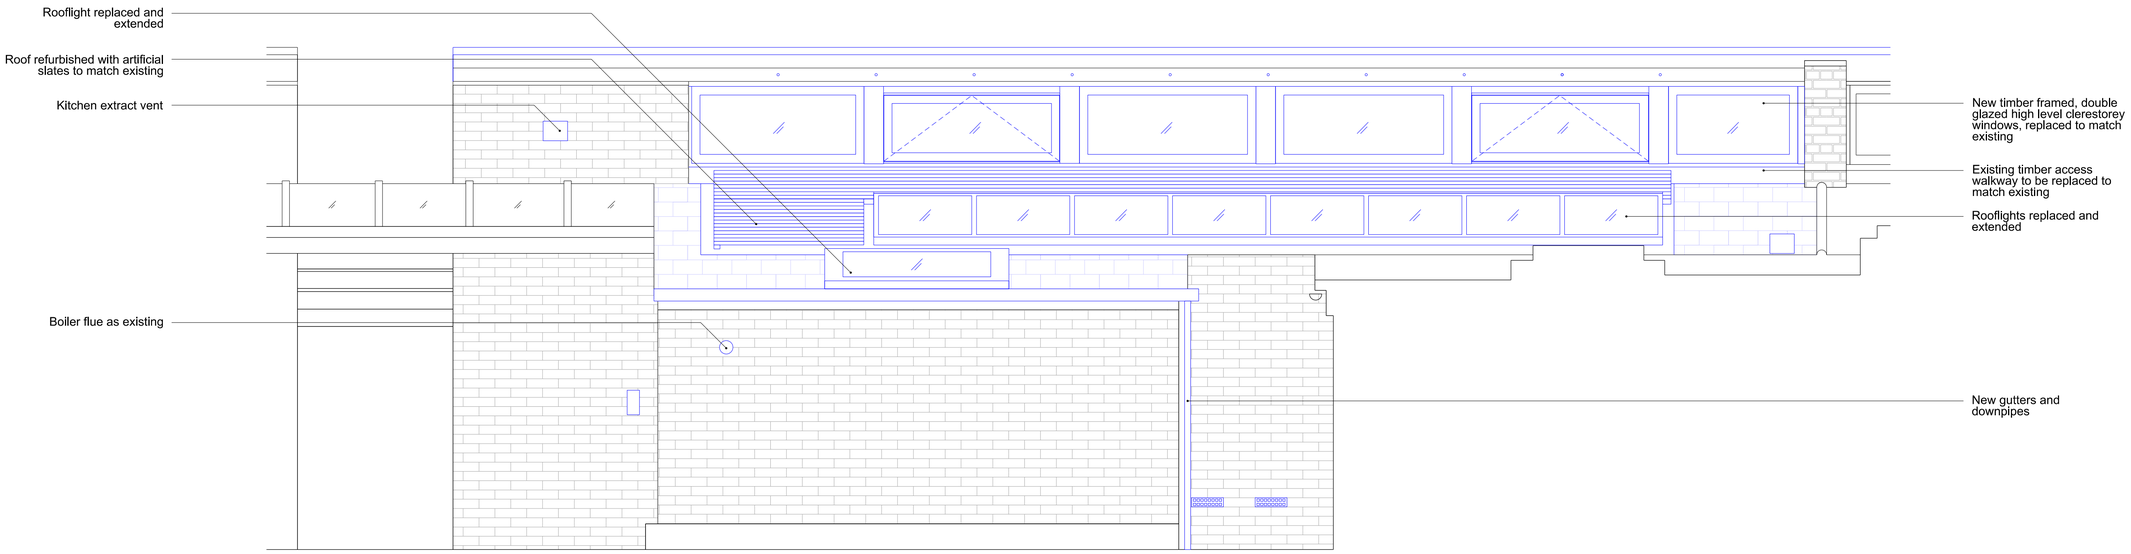

3 / 1702 EXISTING WEST ELEVATION
SCALE 1:25, 1:50

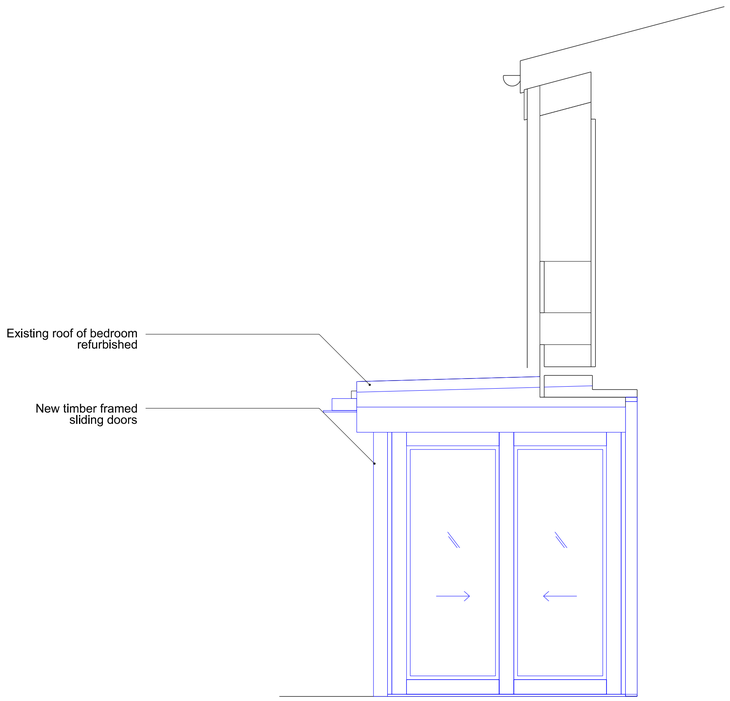

1 / 1702 EXISTING NORTH ELEVATION BEDROOM
SCALE 1:25, 1:50

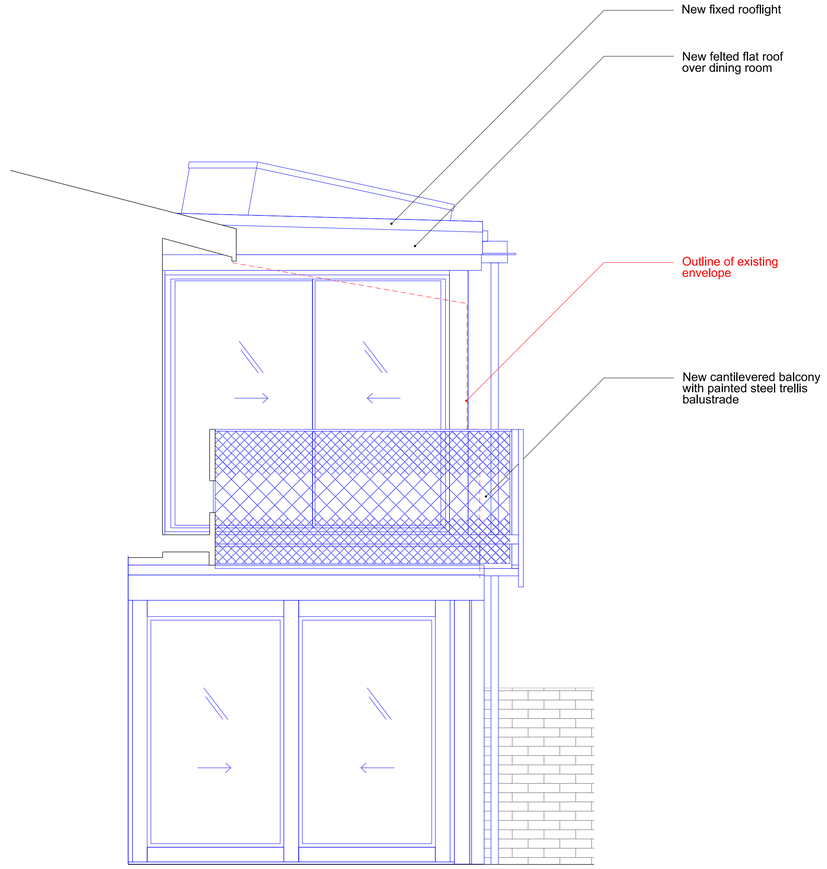

2 / 1702 EXISTING SOUTH ELEVATION BEDROOM
SCALE 1:25, 1:50

NOTES:

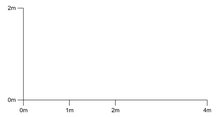

Rev	Date	Description
P2	20.11.19	Planning
-	17.05.19	Planning

6a Architects
Rapier House
40 Lambs Conduit Street
London WC1N 3LJ
t +44(0)20 7242 5422
f +44(0)20 7242 3646

post@6a.co.uk
www.6a.co.uk

PROJECT: **The Old Orchard**

JOB: **406**

TITLE: **Proposed Elevation North, South, West**

STATUS: **Planning**

DATE: **20.11.19**

SCALE: **1:25(A1) 1:50(A3)**

REV: P2

NUMBER: 1702/P

DO NOT SCALE FROM THIS DRAWING. ALL DIMENSIONS ARE TO BE CHECKED ON SITE. THIS DRAWING IS TO BE READ IN CONJUNCTION WITH ALL CONSULTANTS INFORMATION

DRAWN: **FK**

INSPECTED: **MA**