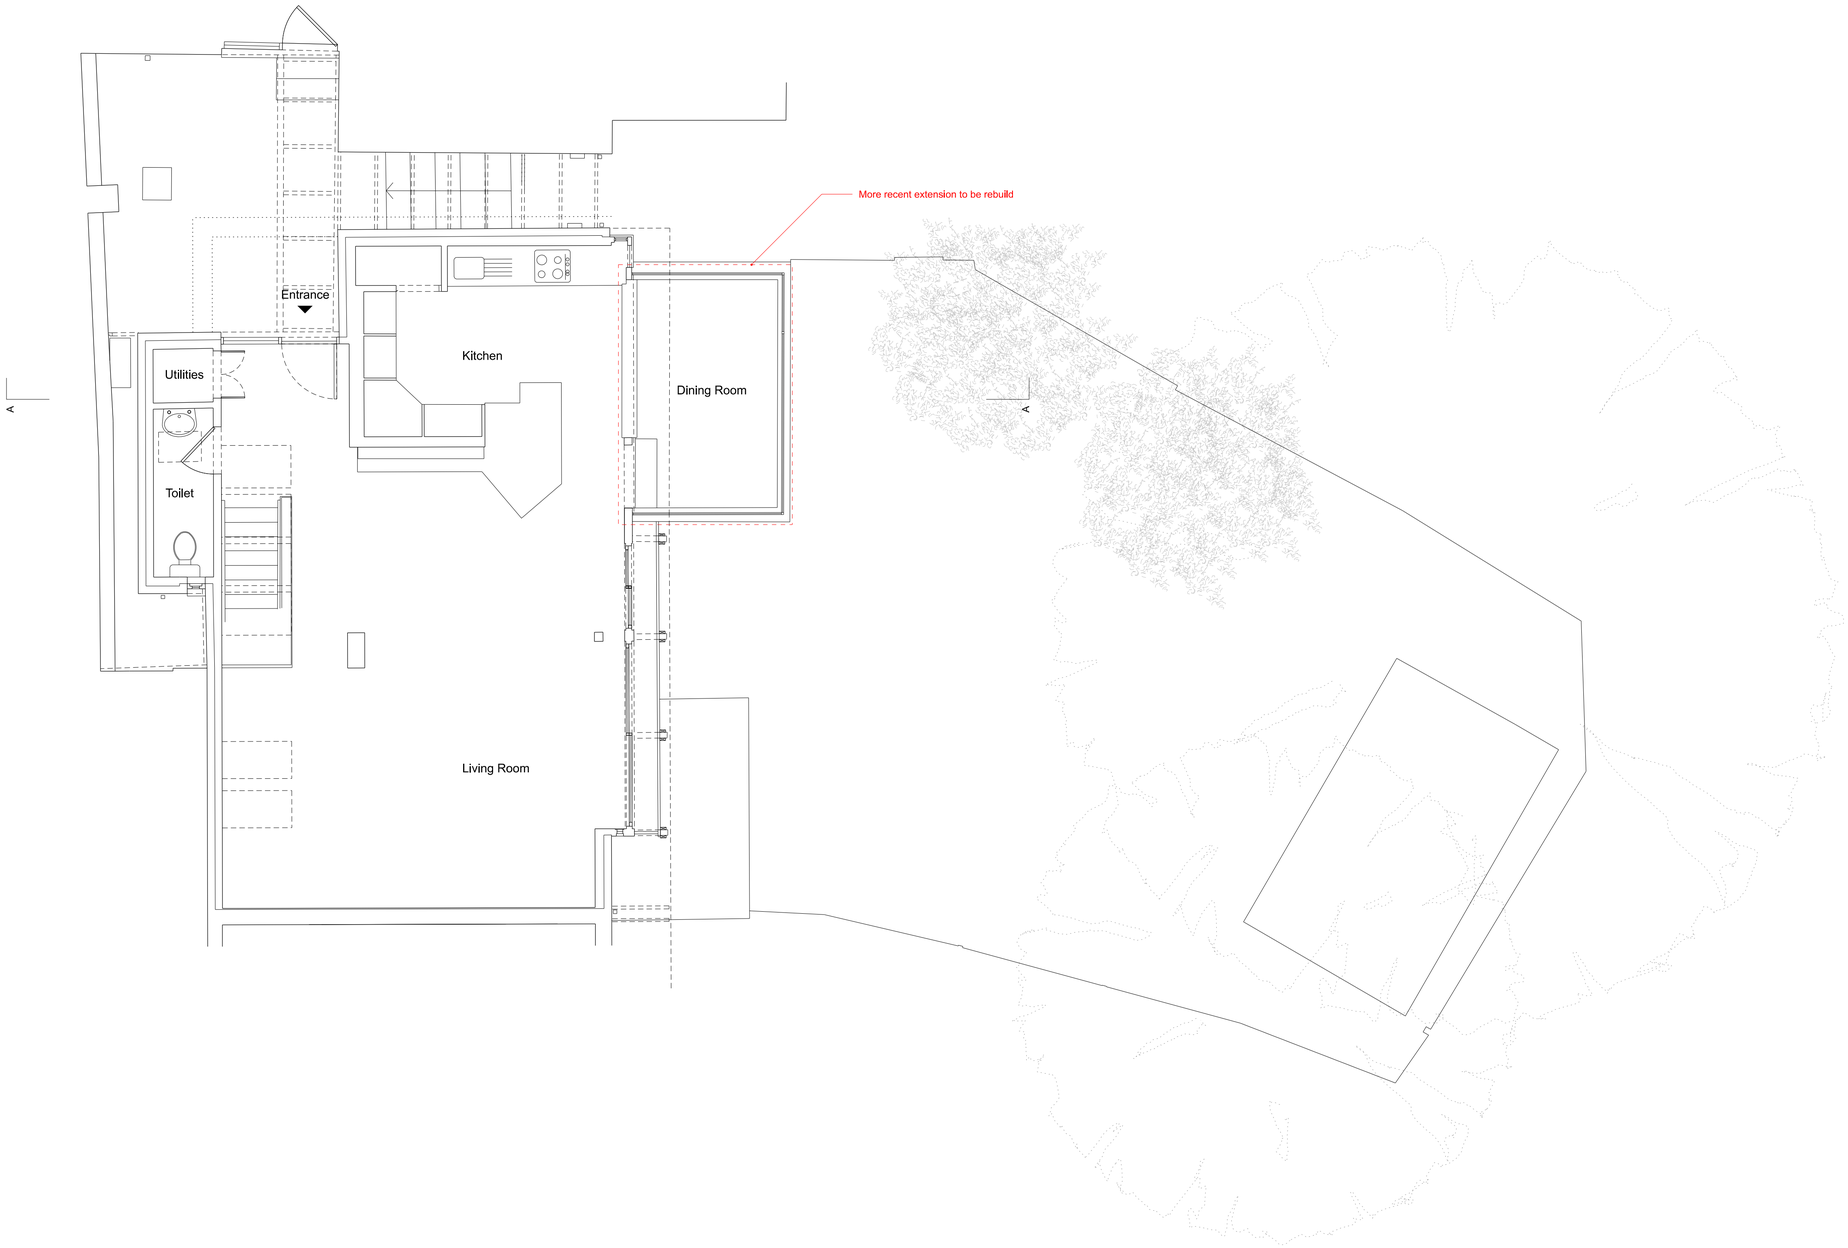

NOTES:

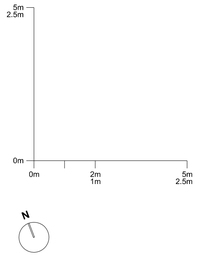

Rev	Date	Description
P2	20.11.19	Planning
-	17.05.19	Planning

6a Architects
Rapier House
40 Lambs Conduit Street
London WC1N 3LJ
t +44(0)20 7242 5422
f +44(0)20 7242 3646

post@6a.co.uk
www.6a.co.uk

PROJECT: **The Old Orchard**

JOB: **406**

TITLE: **Existing Upper Ground Floor Plan**

STATUS: **Planning**

DATE: **20.11.19**

SCALE: **1:50(A1)**
1:100(A3)

REV: P2

NUMBER: 0101/P

DO NOT SCALE FROM THIS DRAWING. ALL DIMENSIONS ARE TO BE CHECKED ON SITE. THIS DRAWING IS TO BE READ IN CONJUNCTION WITH ALL CONSULTANTS INFORMATION

DRAWN: **FK**

INSPECTED: **MA**