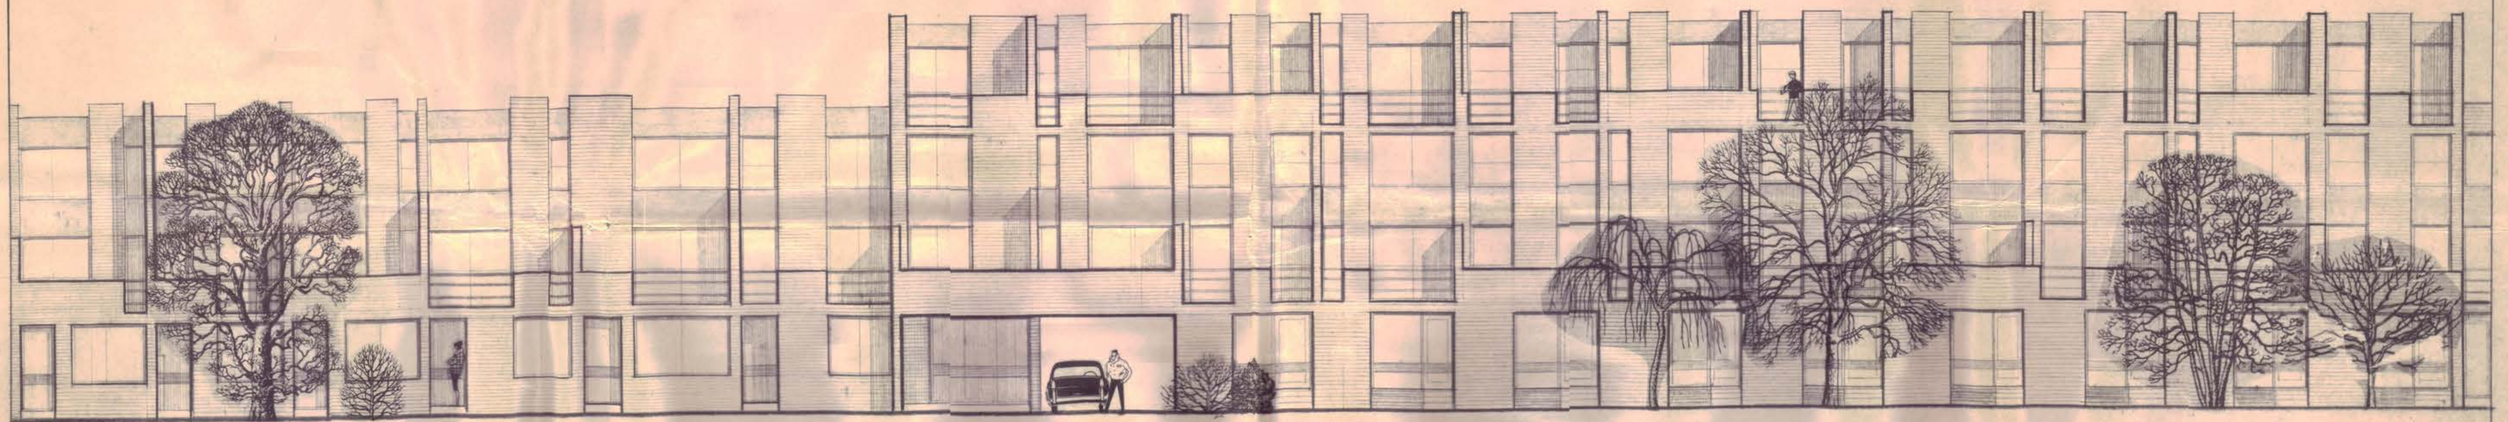

CTP./J11/14/A/7283

Revised Elevation

ddd	scale 1/8" to 1'-0"	drawn by a.w.a.	revisions
		checked by	
		date 27.8.69	
		22 Perrins Walk. London N.W.3.	

WEST ELEVATIONS

2·24 Gloucester Av. N.W.1

595·6

DINERMAN DAVISON ASSOCIATES chartered architects 01-435-0038

NH 348