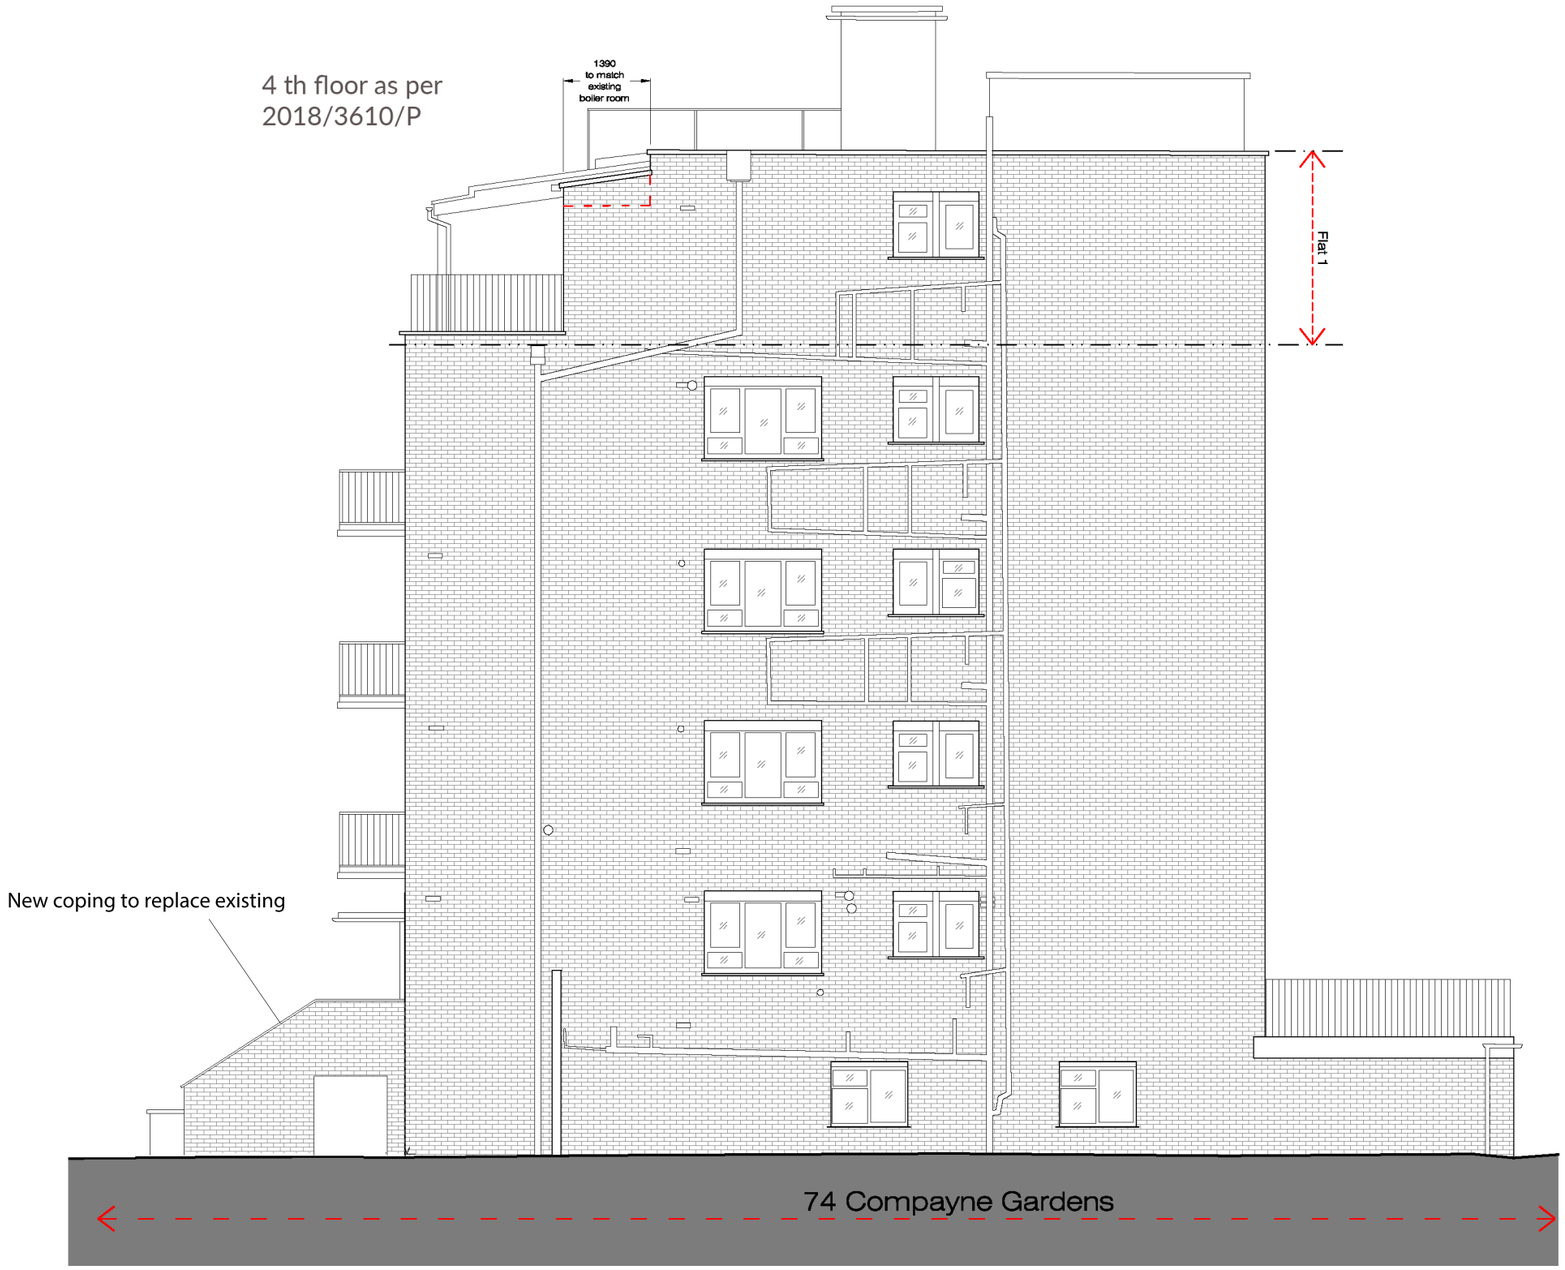

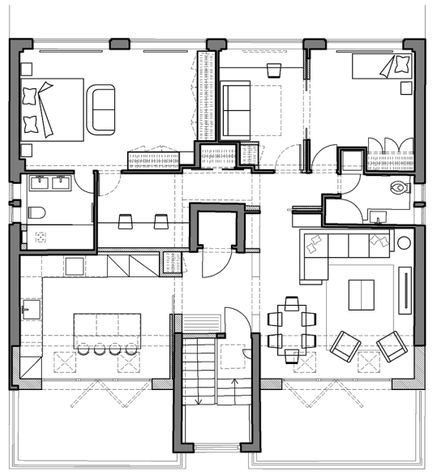

Proposed East Elevation Scale 1:100

0 2 4 6 8 10m

NOTE
Do not scale directly from this drawing
All dimensions must be checked on site by contractor prior to commencement of work.
This drawings are not to be used or reproduced without Arcadd Ltd consent.
This drawing is to be read in conjunction with all the relevant consultants drawings/documents and discrepancies or variations are to be notified to Arcadd Ltd before the affected work commences.
Dimensions are indicative and need to be checked after house stripping.
All works must be carried out to Building Standards & product specification.
All solutions to be approved by the client and architect prior to purchase and production based on subcontractors drawings to site measurements and material samples.

Rev	Date	Reason

STUDIO 212 LTD
Architecture & Interior Design
Address:1 Bromley Ln,
Chislehurst; BR7 6LH
info@studio212.eu 0044 (0) 747 985 24 21

Project: 1901_74_Compayne Gardens

Client: 74 Compayne Gardens Ltd
Address: 74 Compayne Gardens
London,NW6 3RXL

Drawing Title: Proposed East Elevation

Date: 18 November 2019

Scale: 1:100 @ A3

Drawing Number:1802_ P.-P_(07)_08

Status: Planning

Proposed East Elevation Scale 1:100