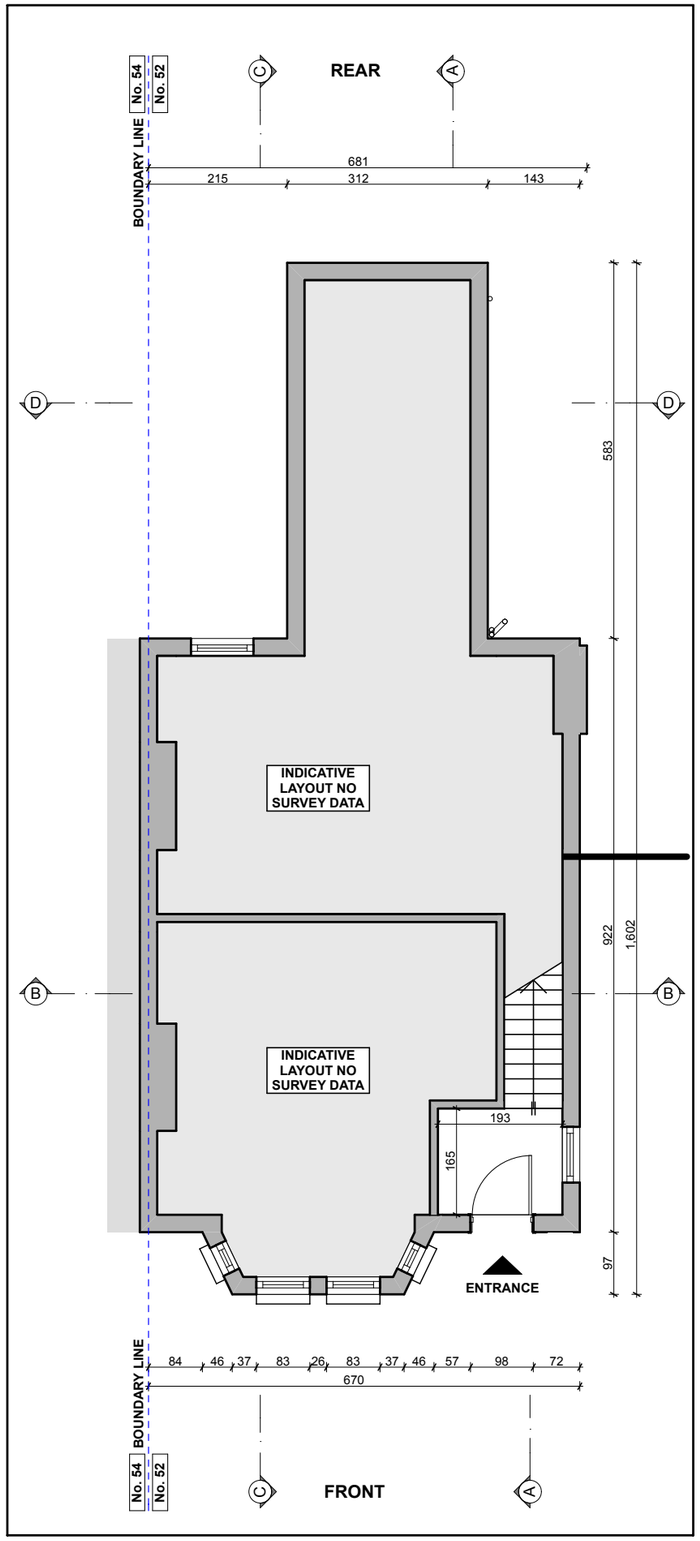

GROUND FLOOR PLAN

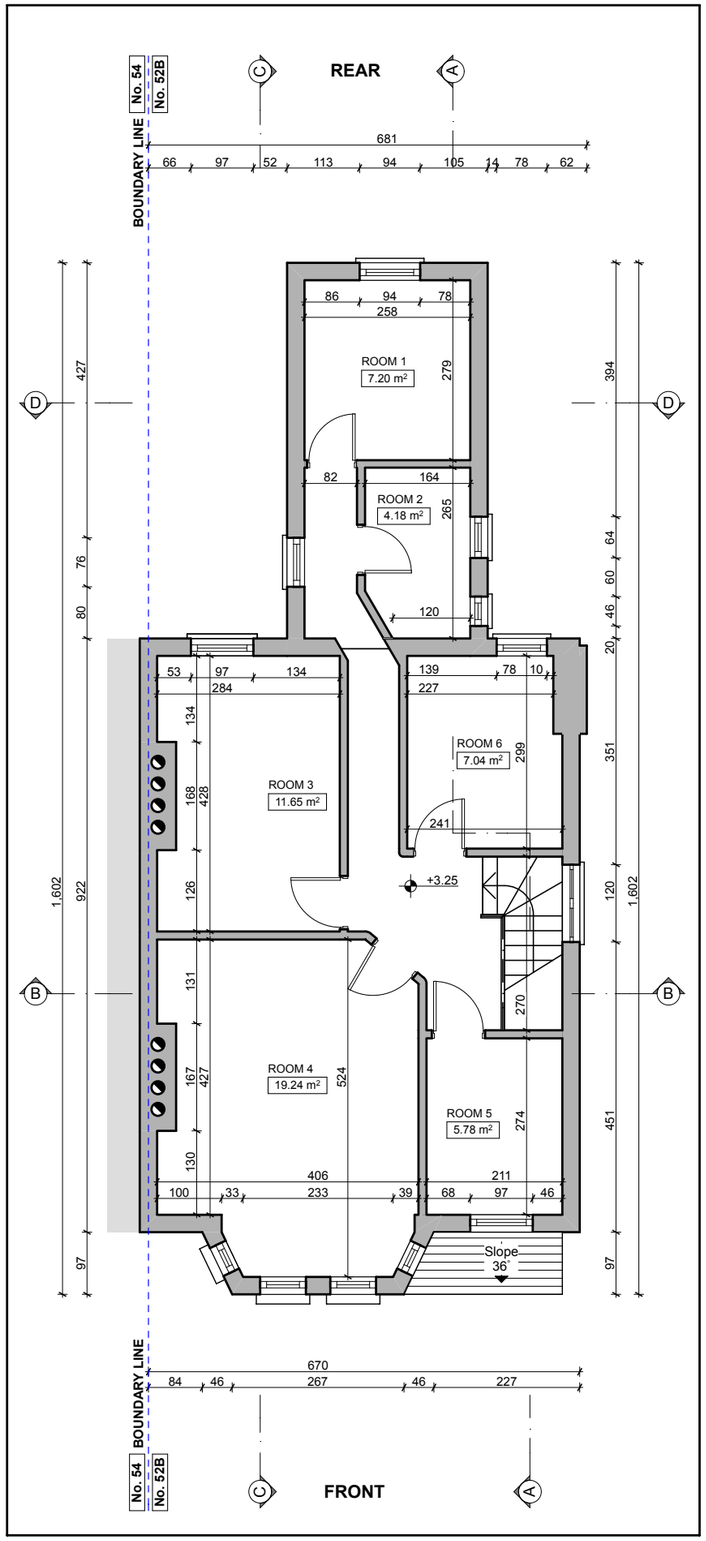

FIRST FLOOR PLAN

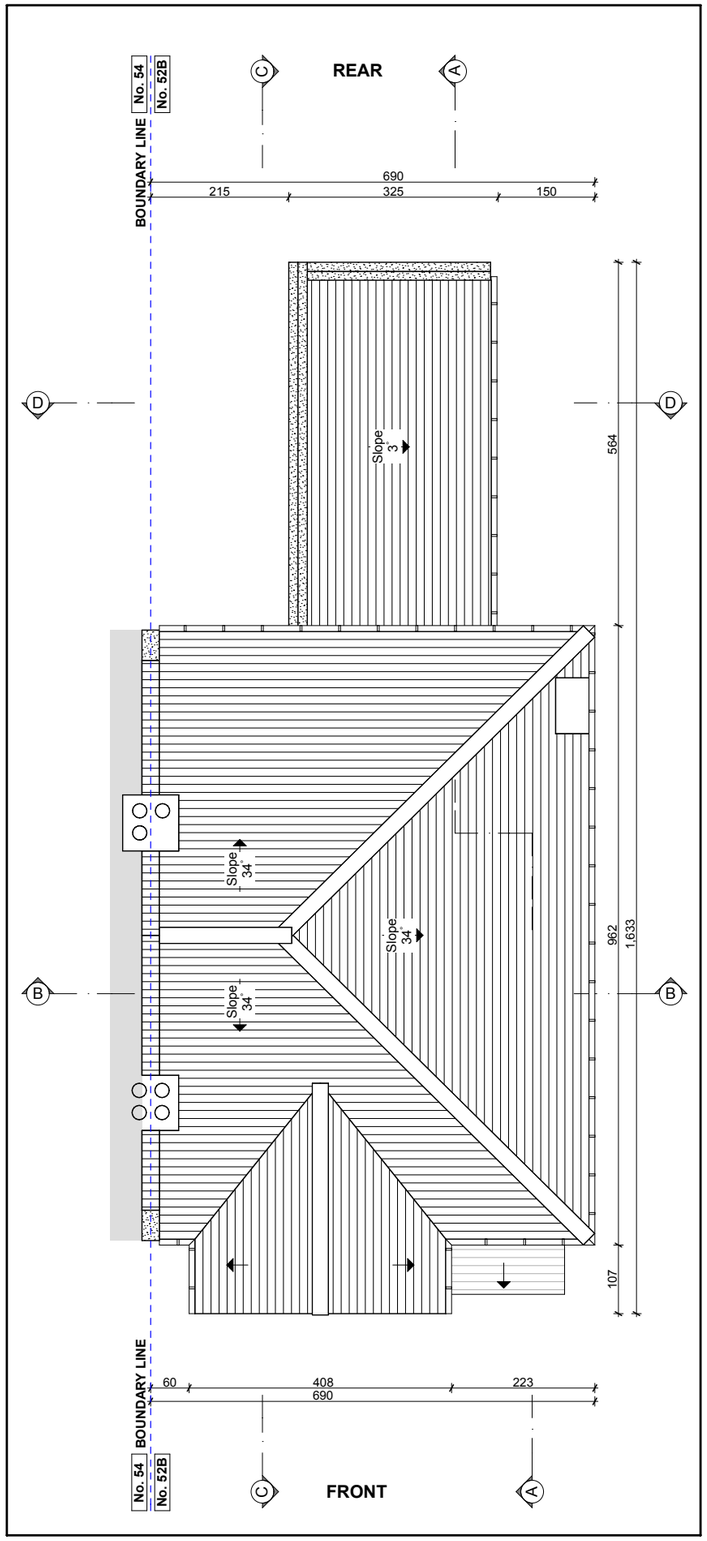

ROOF PLAN

0 1 2 3 4 5M
SCALE

REVISION HISTORY CODE DATE

build LONDON
ARCHITECTURE
36-38 OLD DEVONSHIRE ROAD, BALHAM,
LONDON SW12 9RB
m: 020 86733380 e: architecture@buildlondon.com www.buildlondon.com

Client
EMMANUEL BRANDARIZ

Job Title
H2G REAR DORMER LOFT CONVERSION

52B SARRE ROAD, LONDON, NW2 3SL

Drawing Title
FLOOR PLANS - EXISTING

Drawn by	Date	Checked by	Date
NP	23.08.2016	MT	23.08.2016

Scale	Drawing STatus
1:100@A3	PLN

Drawing number	Revision
16181_PLN_05	0