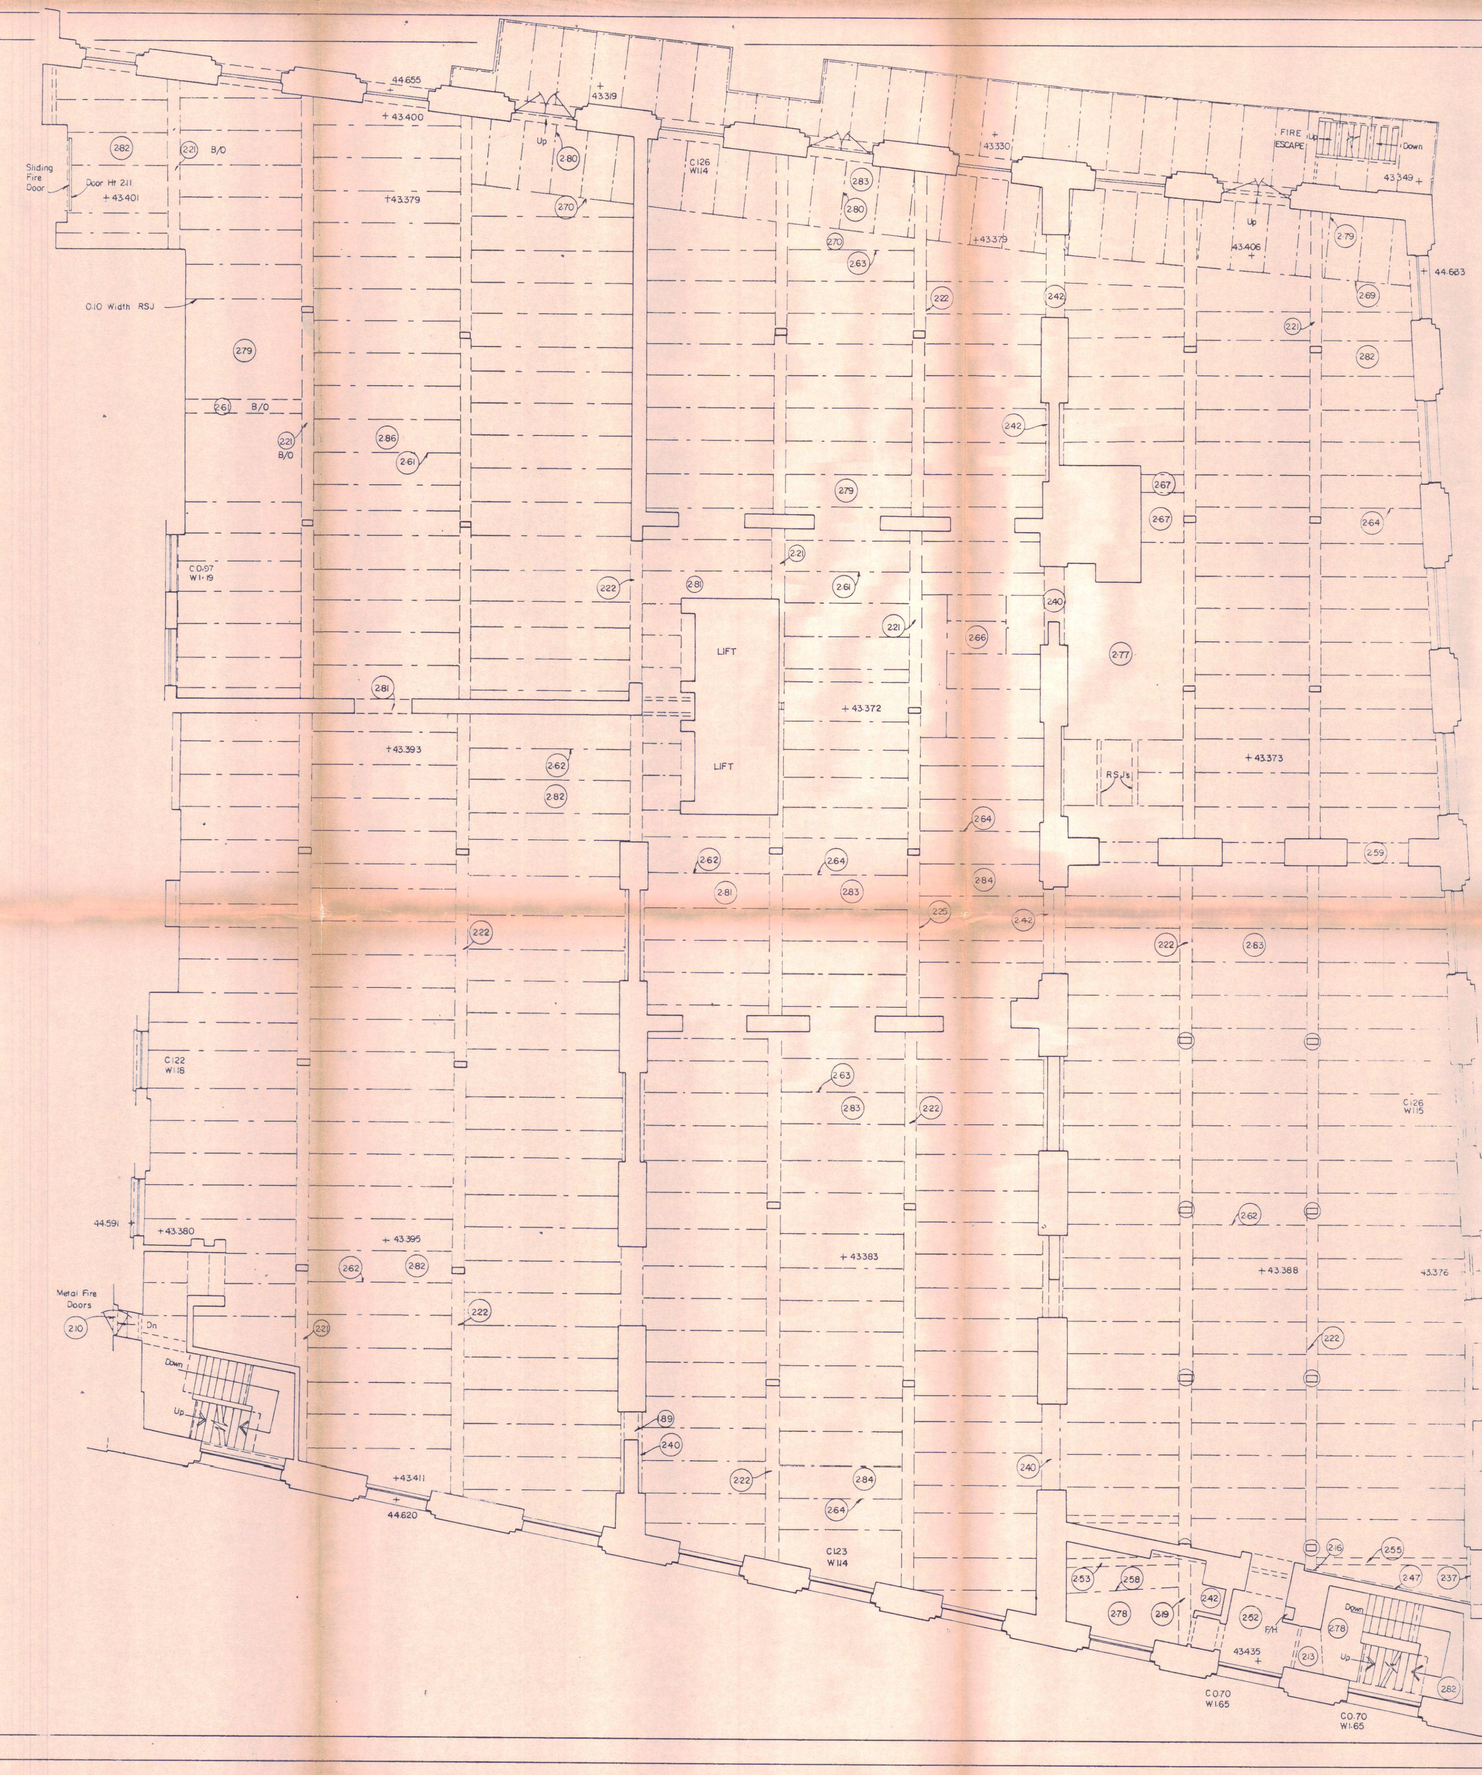

DARC A1.2

LONDON BOROUGH OF CAMDEN
PLANNING AND TRANSPORT
DEPARTMENT
22 JUN 1990
RECEIVED

revisions Date

note figured dimensions only are to be used contractor must verify all dimensions on site before commencing any work or making any shop drawings.

Case Copy

LONDON BOROUGH OF CAMDEN
TOWN AND COUNTRY PLANNING ACTS
23 AUG 1990
PLANS APPROVED
ON BEHALF OF THE COUNCIL

Title
35/46 JAMESTOWN RD,
LONDON N.W.1.

THIRD FLOOR PLAN
Survey

HB907045 9 SHEET 2 OF 6

L.B.M. Surveys Ltd.
20 WATER LANE RICHMOND SURREY TW9 1T
Telephone 01 948 [illegible]

1:100 DEC

80/54.2