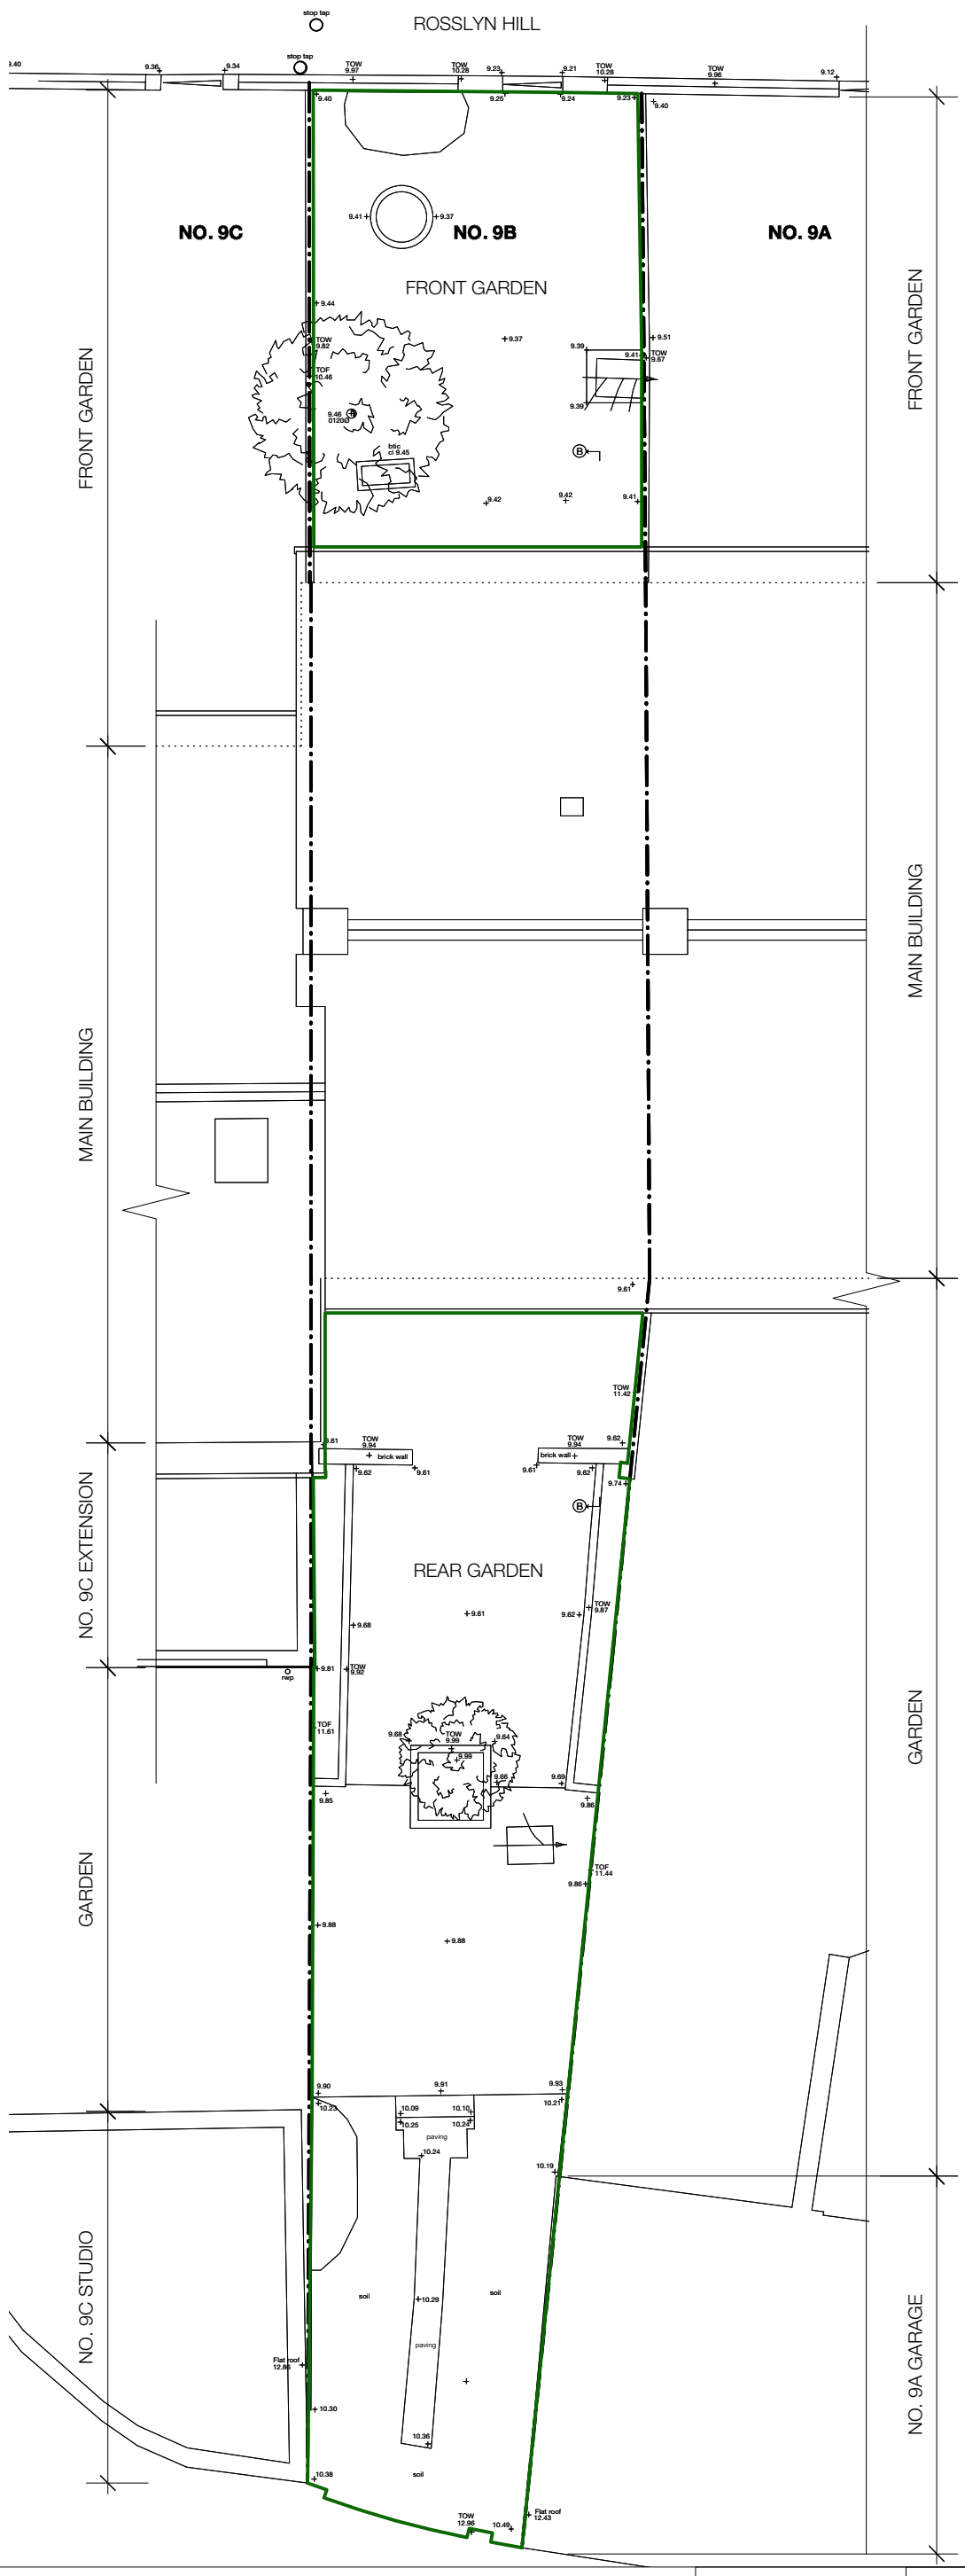

KEY

TOF	top of fence
TOW	top of wall
rwp	rain water pipe
	boundary line
	garden outline
	outline of proposed

A — section marker

M 3 2 1 0

N (indicative only)

Front Garden: 33m²
Rear Garden: 73m²

106m²

TITLE:	Block Plan (existing)			NO: E011	REV: P1
PROJECT:	9B Rosslyn Hill, London NW3 5UL	SCALE: 1:100	PAPER: A3	DATE: 05 December 2019	

SANYA POLESCUK ARCHITECTS
8a BELSIZE COURT GARAGES LONDON NW3 5AJ
T:0207 431 8580 e-mail:enquiries@polescukarchitects.com