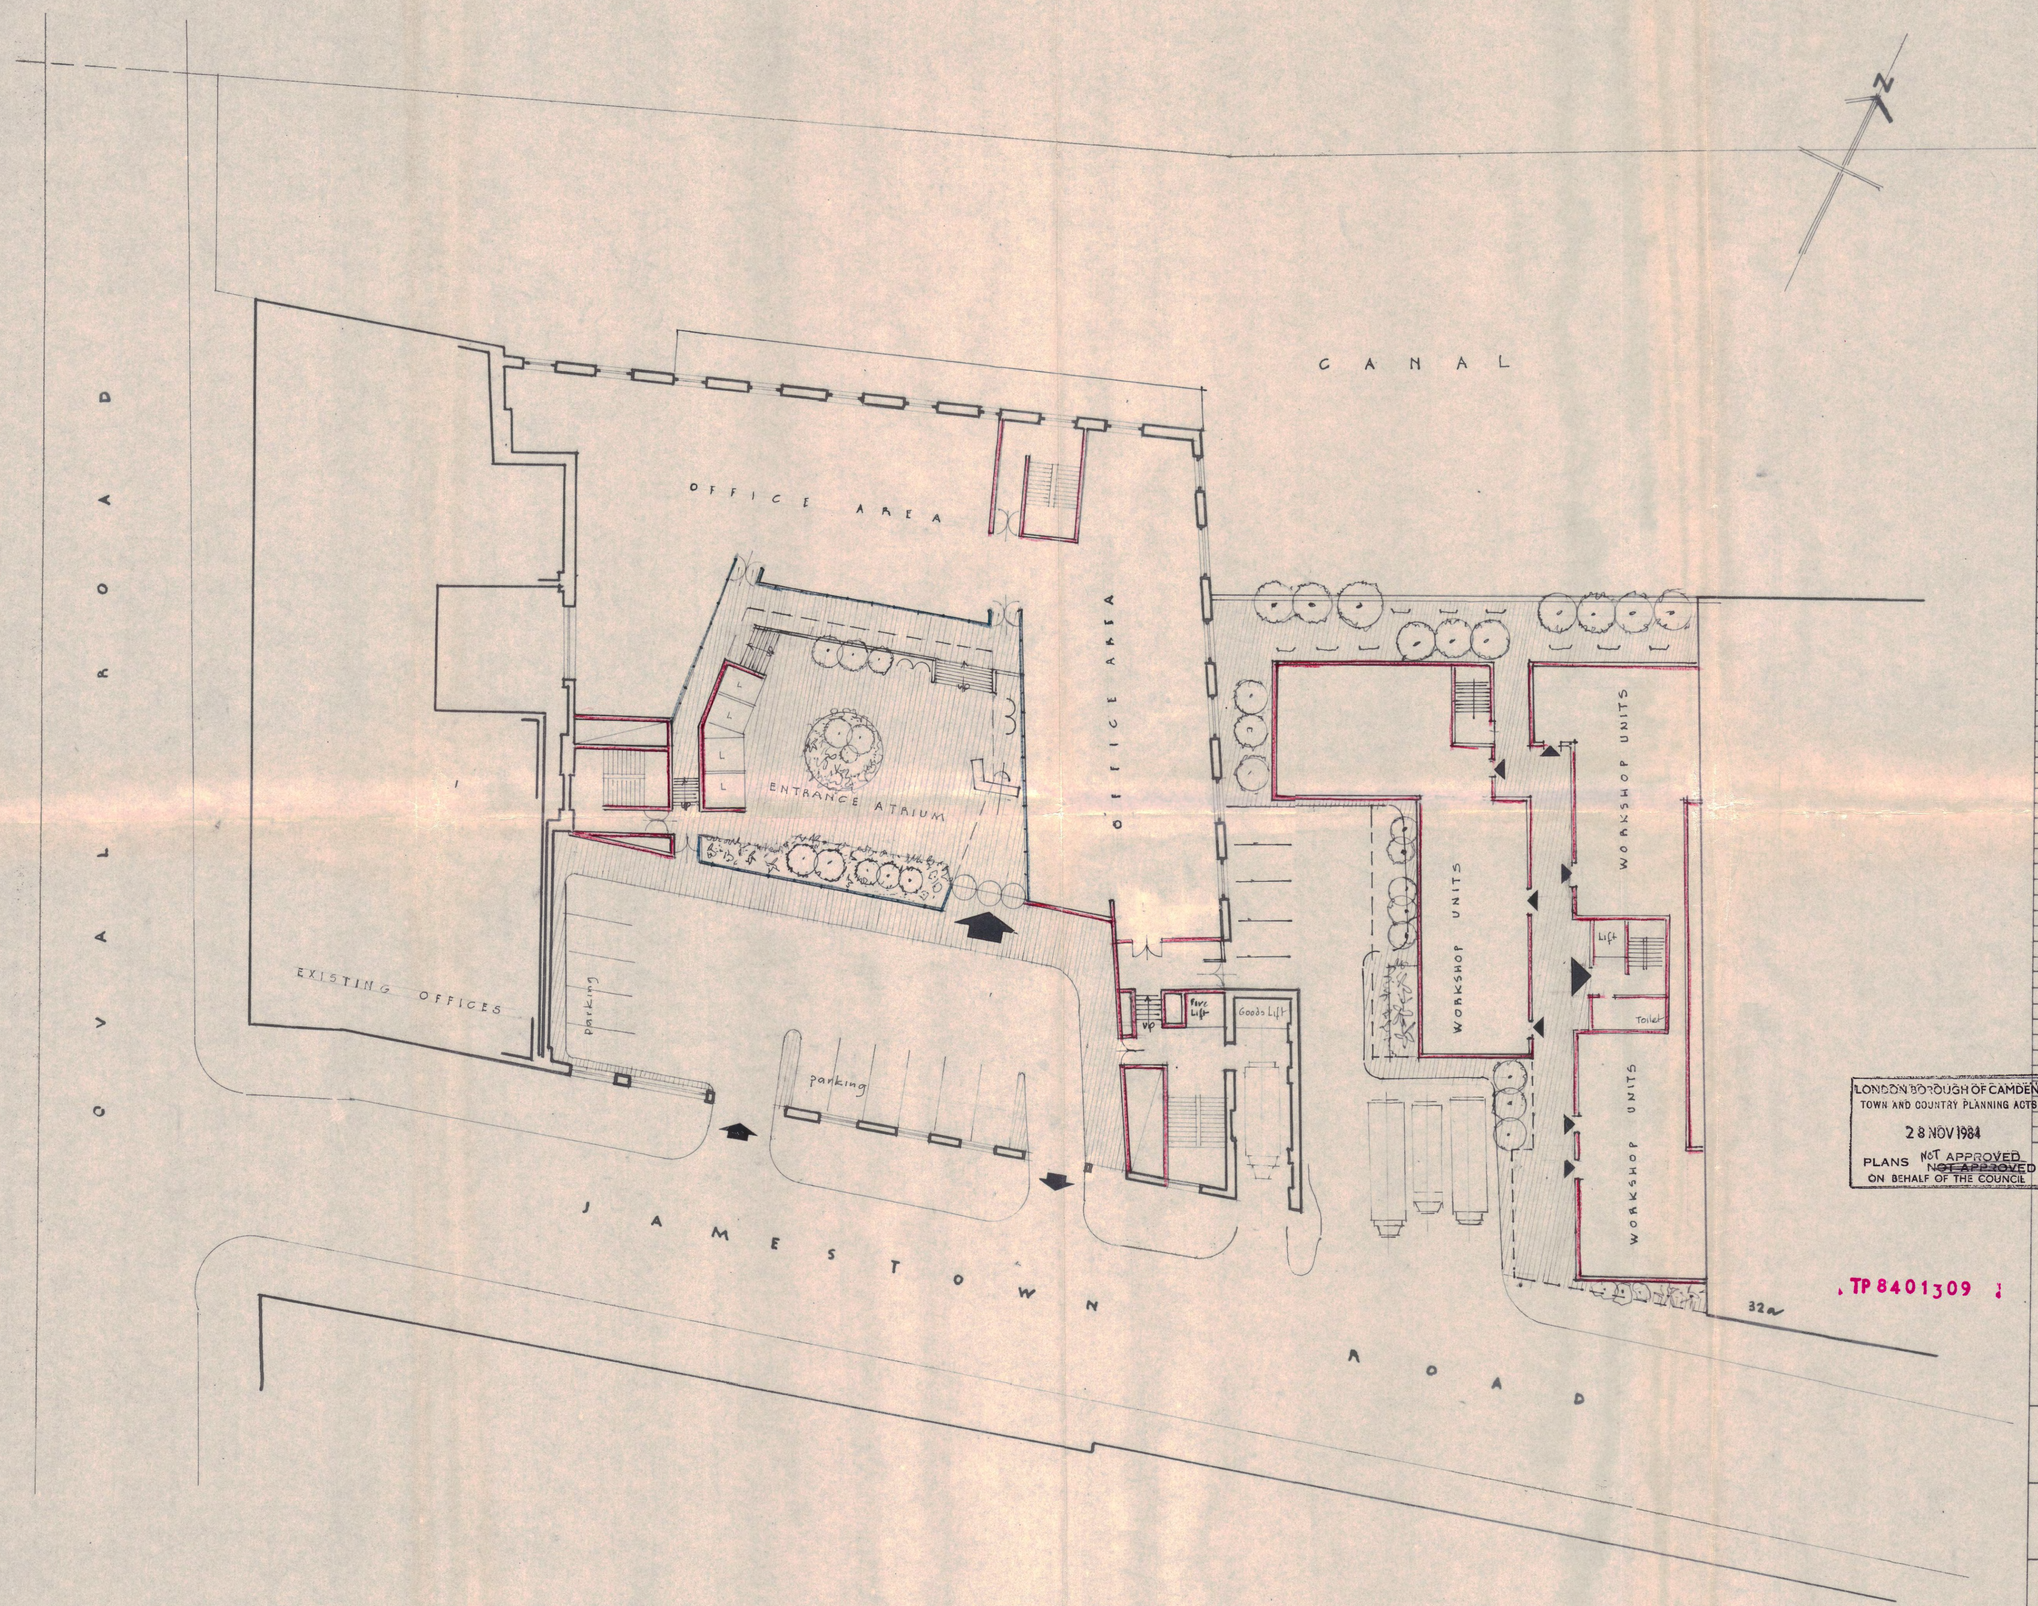

LONDON BOROUGH OF CAMDEN
TOWN AND COUNTRY PLANNING ACTS
28 NOV 1984
PLANS NOT APPROVED
~~NOT APPROVED~~
ON BEHALF OF THE COUNCIL

TP 8401309

GROUND FLOOR PLAN

Notes

Contractors must verify all dimensions on site before commencing any work or shop drawings.

Figured dimensions are to be used in preference to scaled dimensions.

If this drawing exceeds the quantities taken in any way the architects are to be informed before the work is initiated.

Revisions

Rev. No.	Description	Date	By

R. SEIFERT & PARTNERS
Chartered Architects

164 Shaftesbury Avenue London WC2H 8HZ
Telephone: 01-242 1644
Telex: 296622 Sefrts G

Job
34-46 JAMESTOWN ROAD
LONDON NW1

Title
OFFICES & WORKSHOP UNITS

Drawn

Scale 1:200

Date June 1984

Drawing No. 3238/1

Rev. No.

copyright