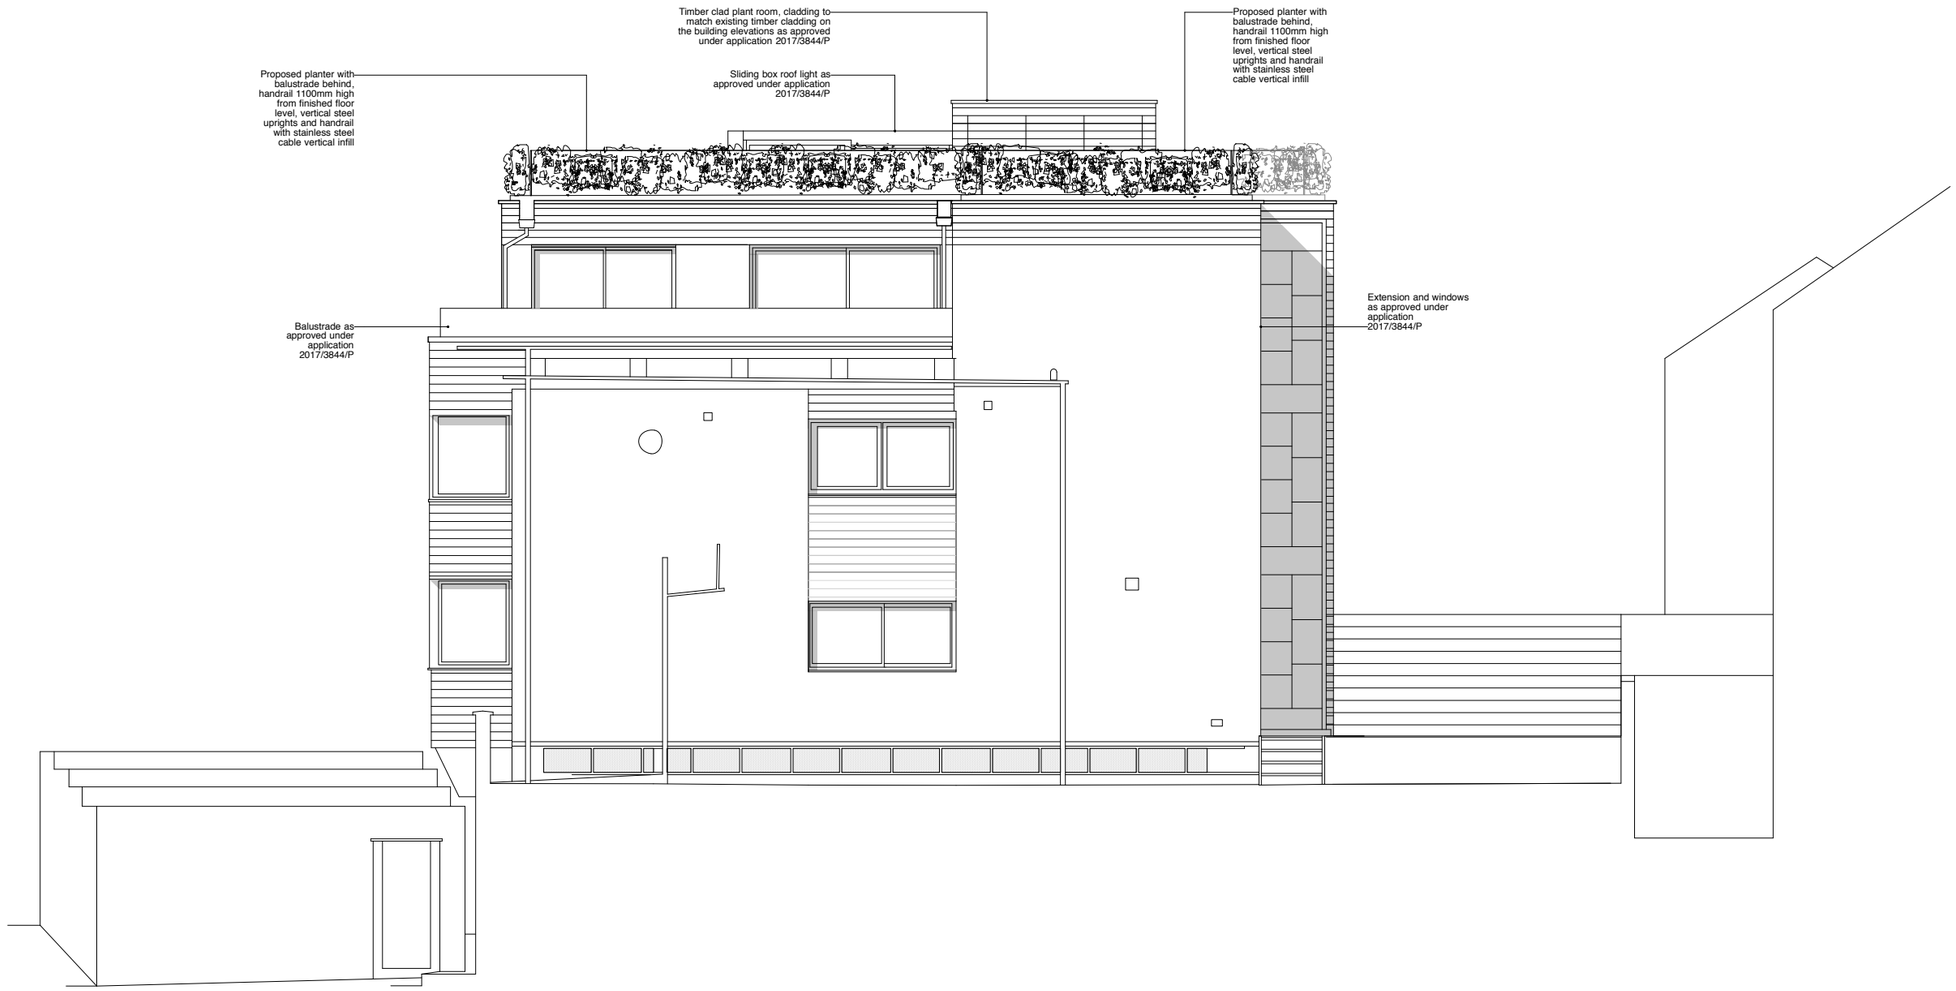

t 020 89680279
m 077 98854810
richard@webb-architects.co.uk
WEBB ARCHITECTS LIMITED

Drawing to be read in conjunction with consultants information.
Do not scale from drawing.
All dimensions to be checked on site.
Drawing only to be used for purposes indicated.
Notify Architect of any discrepancies.
© **WEBB** ARCHITECTS LIMITED

REV:-
A- 04.11.19- Parapet revised, balustrade and planter revised
B- 05.11.19- Notes revised
C- 27.11.19- Note revised

07, 09 OAK HILL PARK MEWS

PROPOSED EAST ELEVATION

1:50 / A1, 1:100 / A3

FOR INFORMATION

1080.03.113(C)