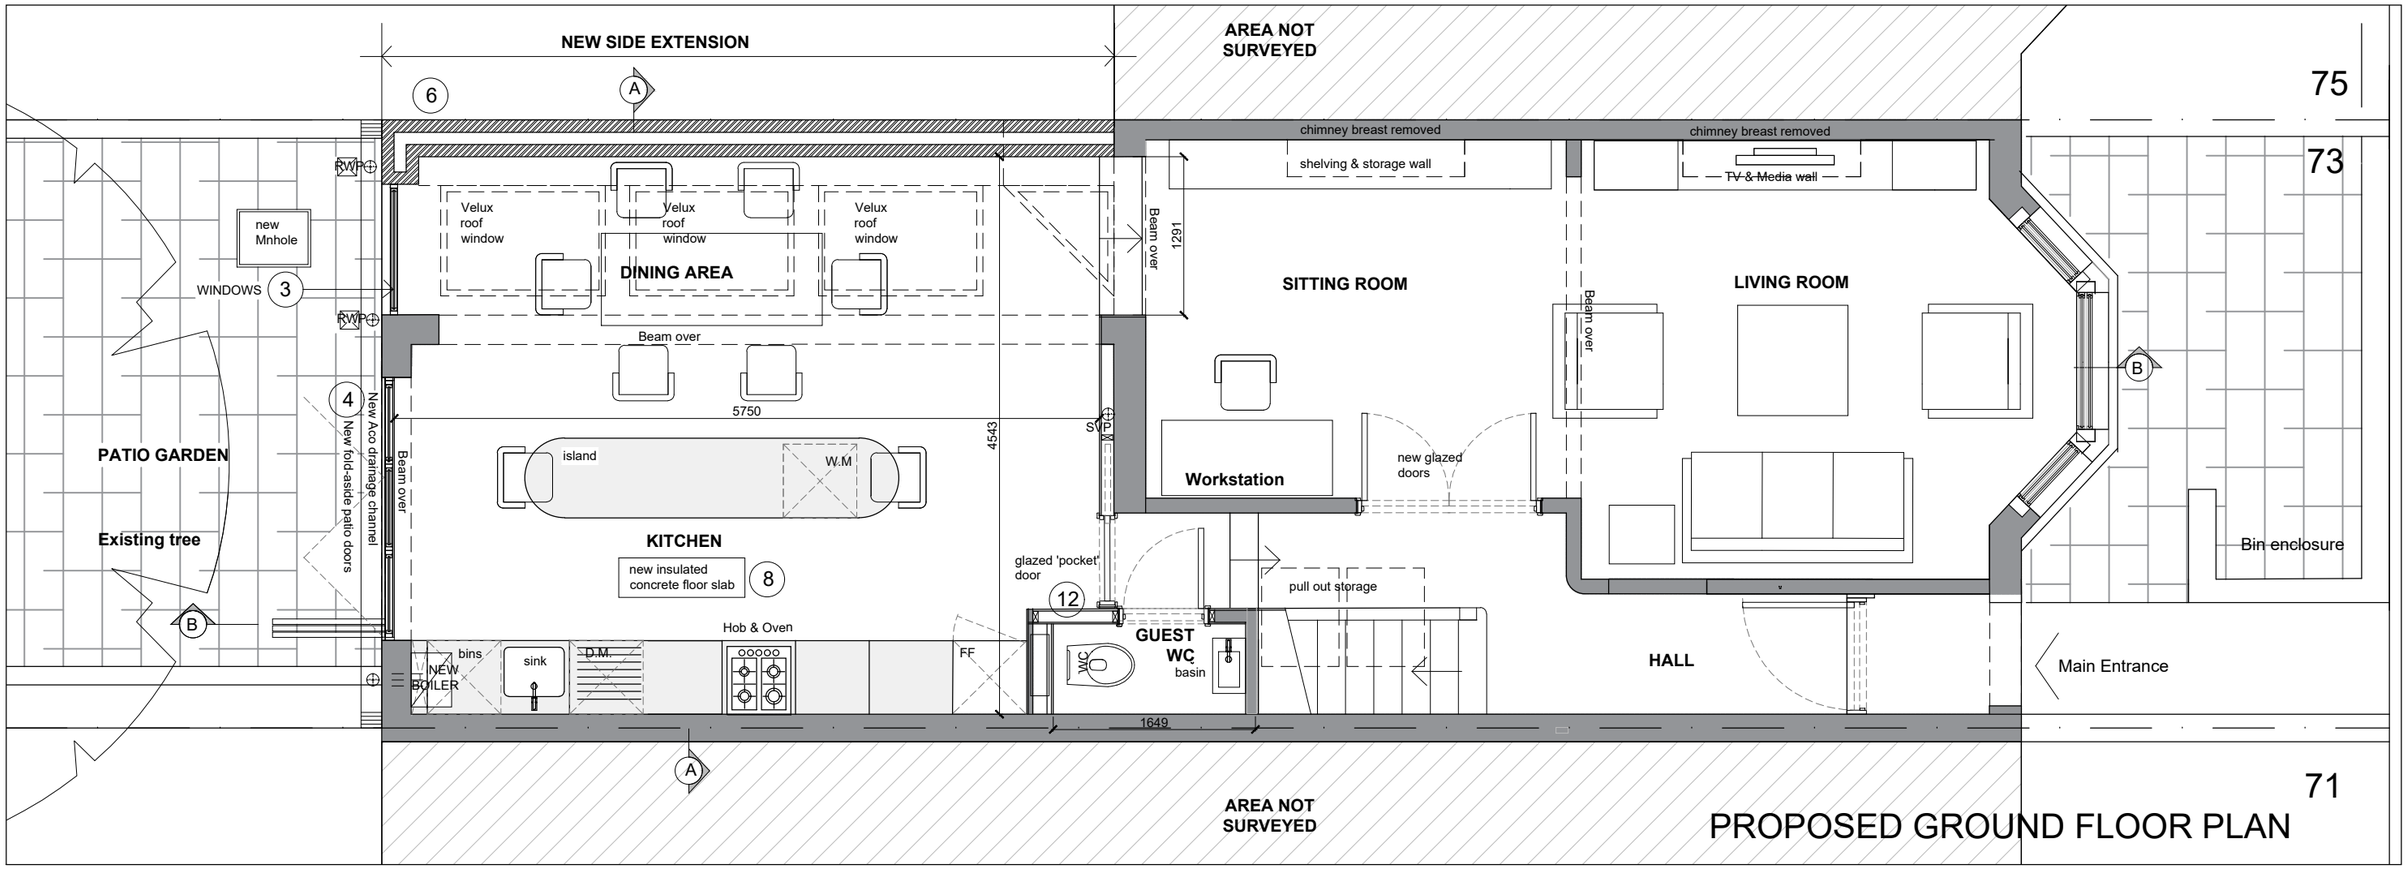

PROPOSED GROUND FLOOR PLAN

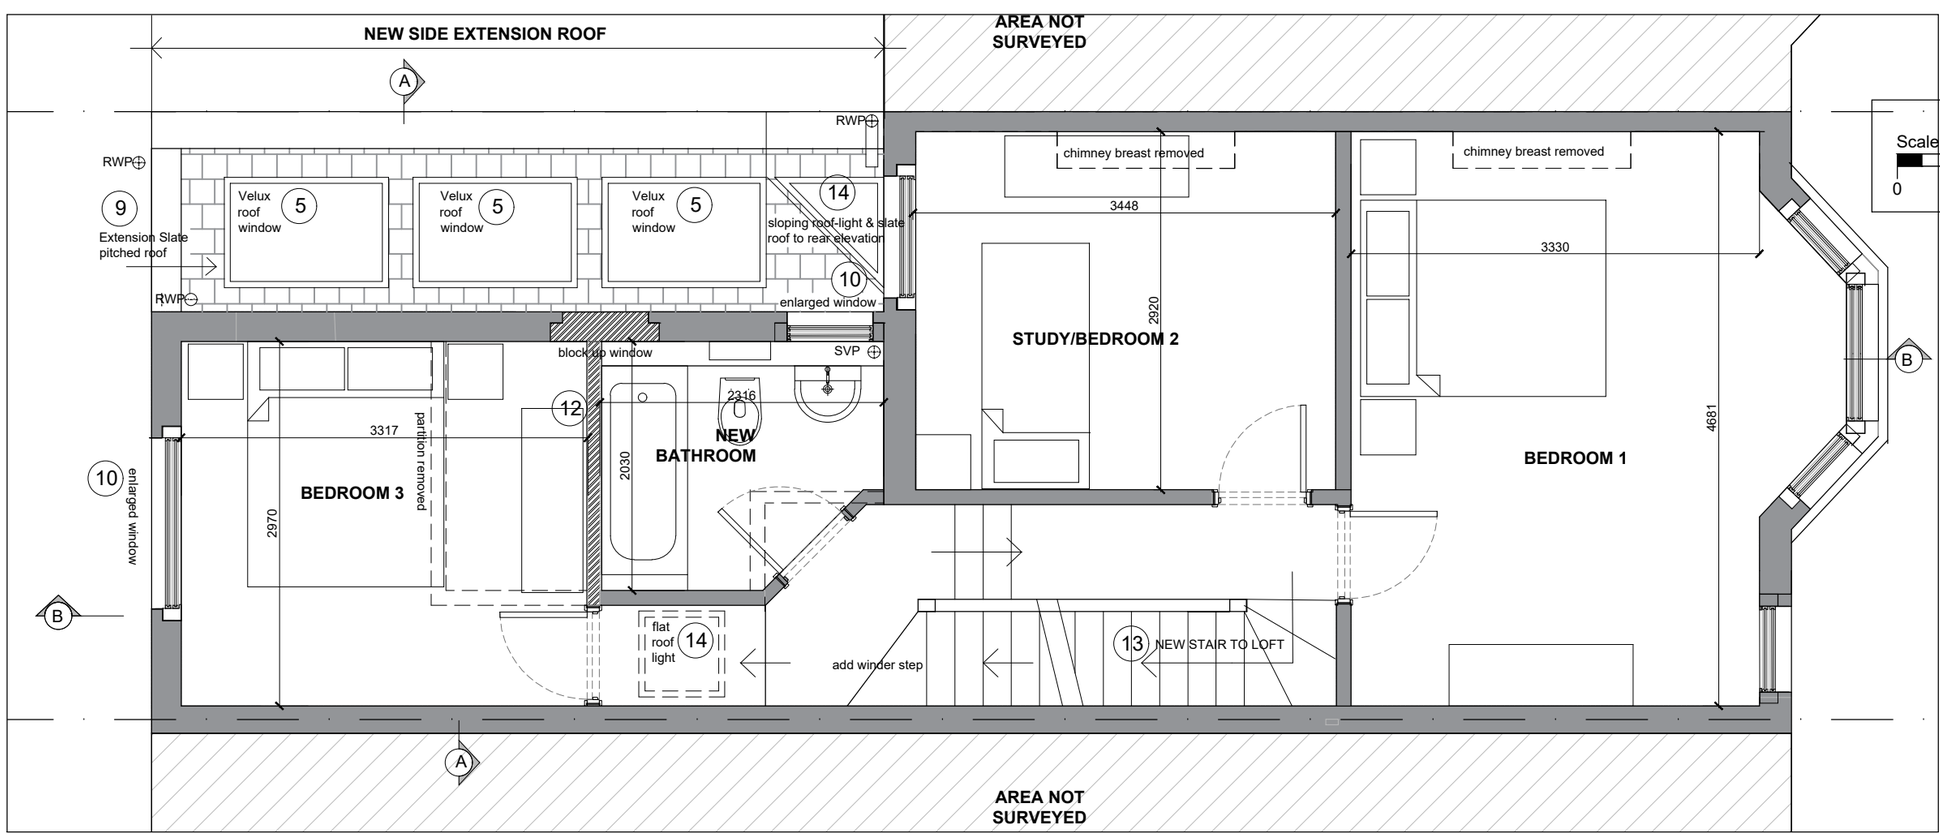

PROPOSED FIRST & EXTENSION ROOF PLAN

Scale Bar

0 500 1000 1500 2000 [mm]

Do not scale from this drawing
All dimensions are to be checked on site
Any discrepancies are to be reported immediately to the Architect or Main Contractor

COPYRIGHT © 2014
ALL RIGHTS DESCRIBED IN THE CHAPTER IV OF THE COPYRIGHT DESIGN AND PATENTS ACT 1988, HAVE BEEN GENERALLY ASSERTED

Notes.

Rev.	Date	Comment	By
P5	10.12.19	Planning Application	FB
P4	28.11.19	Pocket Door to Guest wc changed	FB
P3	25.11.19	Guest WC & rear kitchen revised as site dimensions	FB
P2	14.11.19	Client amendments	FB
P1	12.11.19	1st Client issue.	FB

Client
Kavita Wali

Project
Kitchen & Loft Extensions
73 Broomsleigh Street,, London NW6 1QQ

Drawing
Proposed Drawings
Ground & First Floor Plans

Project No.	Drawing No.	Issue	Status
KW2019	SK03	P5	I

Scale	Date	Drawn By	Checked By
1:50@A3	Oct 2019	FB	FB

FRANCIS BIRCH ARCHITECT
Francis Birch Dipl Arch (Oxford) RIBA Architect
11 North Hill Avenue, Highgate, London N6 4RJ
T: 0208 342 8602
M: 07432 553861
E: f.birch123@gmail.com