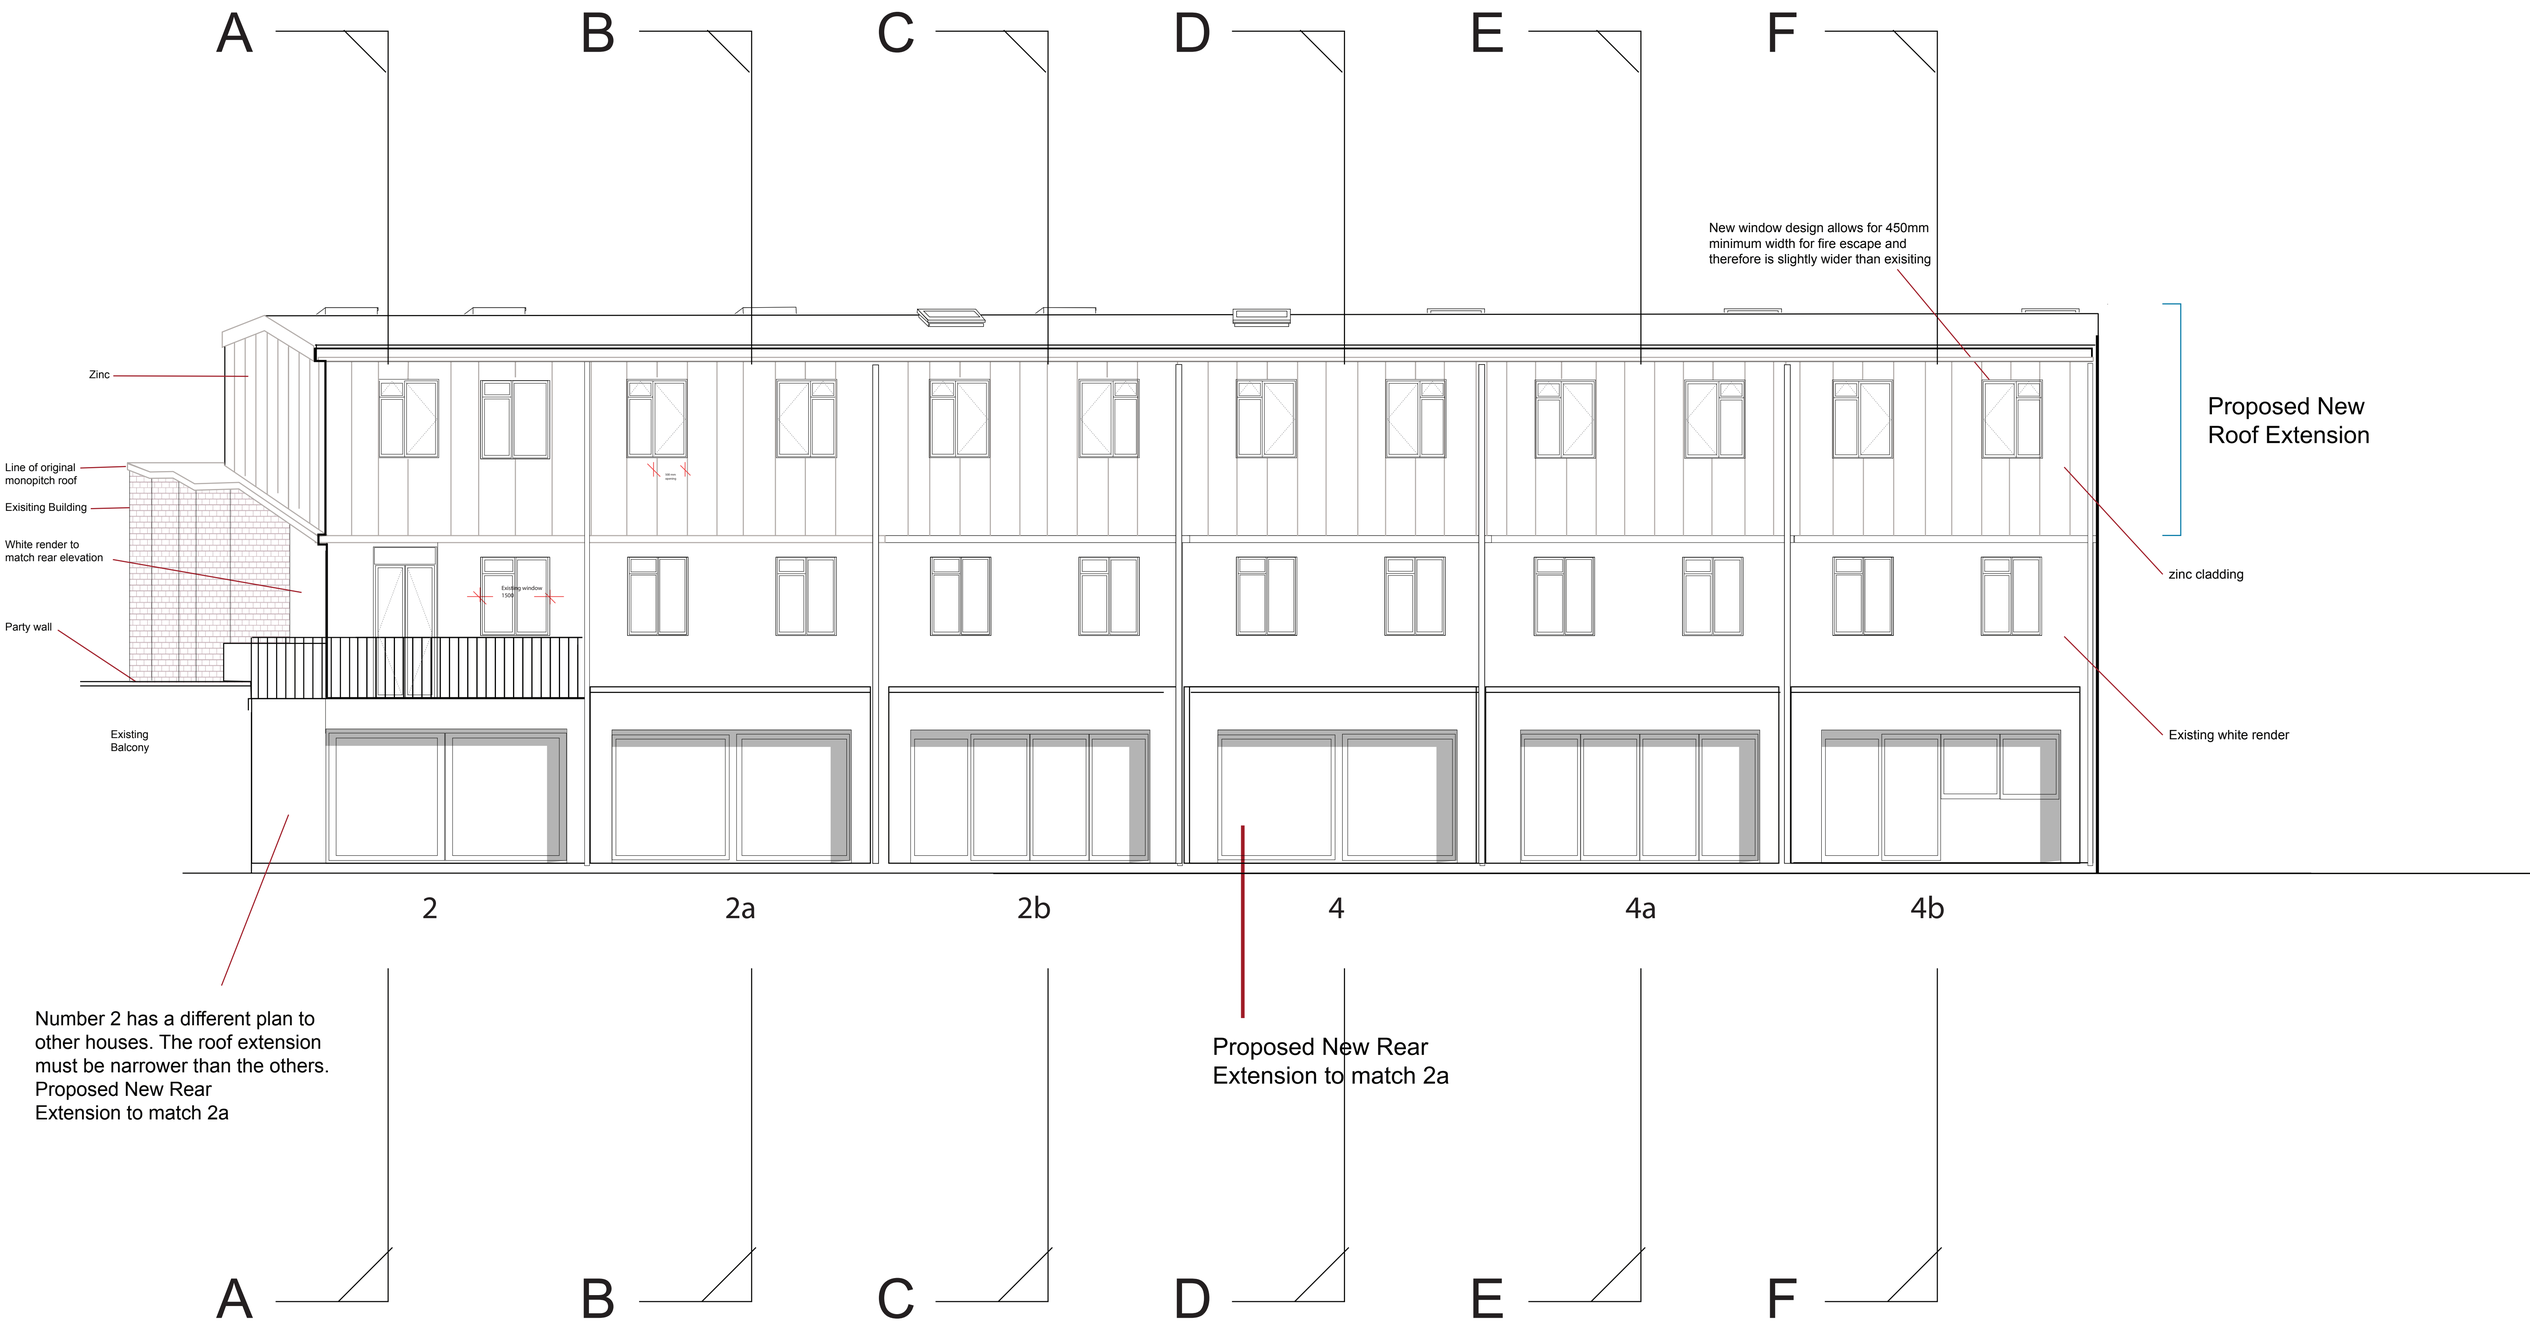

Proposed Rear Elevation
1:50

Drawing 09e - Proposed rear elevation Scale 1:50

2, 2a, 2b, 4, 4a & 4b Upper Park Road - Proposed Roof Extension Sarabhai, Maclean, Patel, Hurwitz/Samuels, Wolman, Hayman 07973 669 748 alex@alexgmac.com Feb 2018