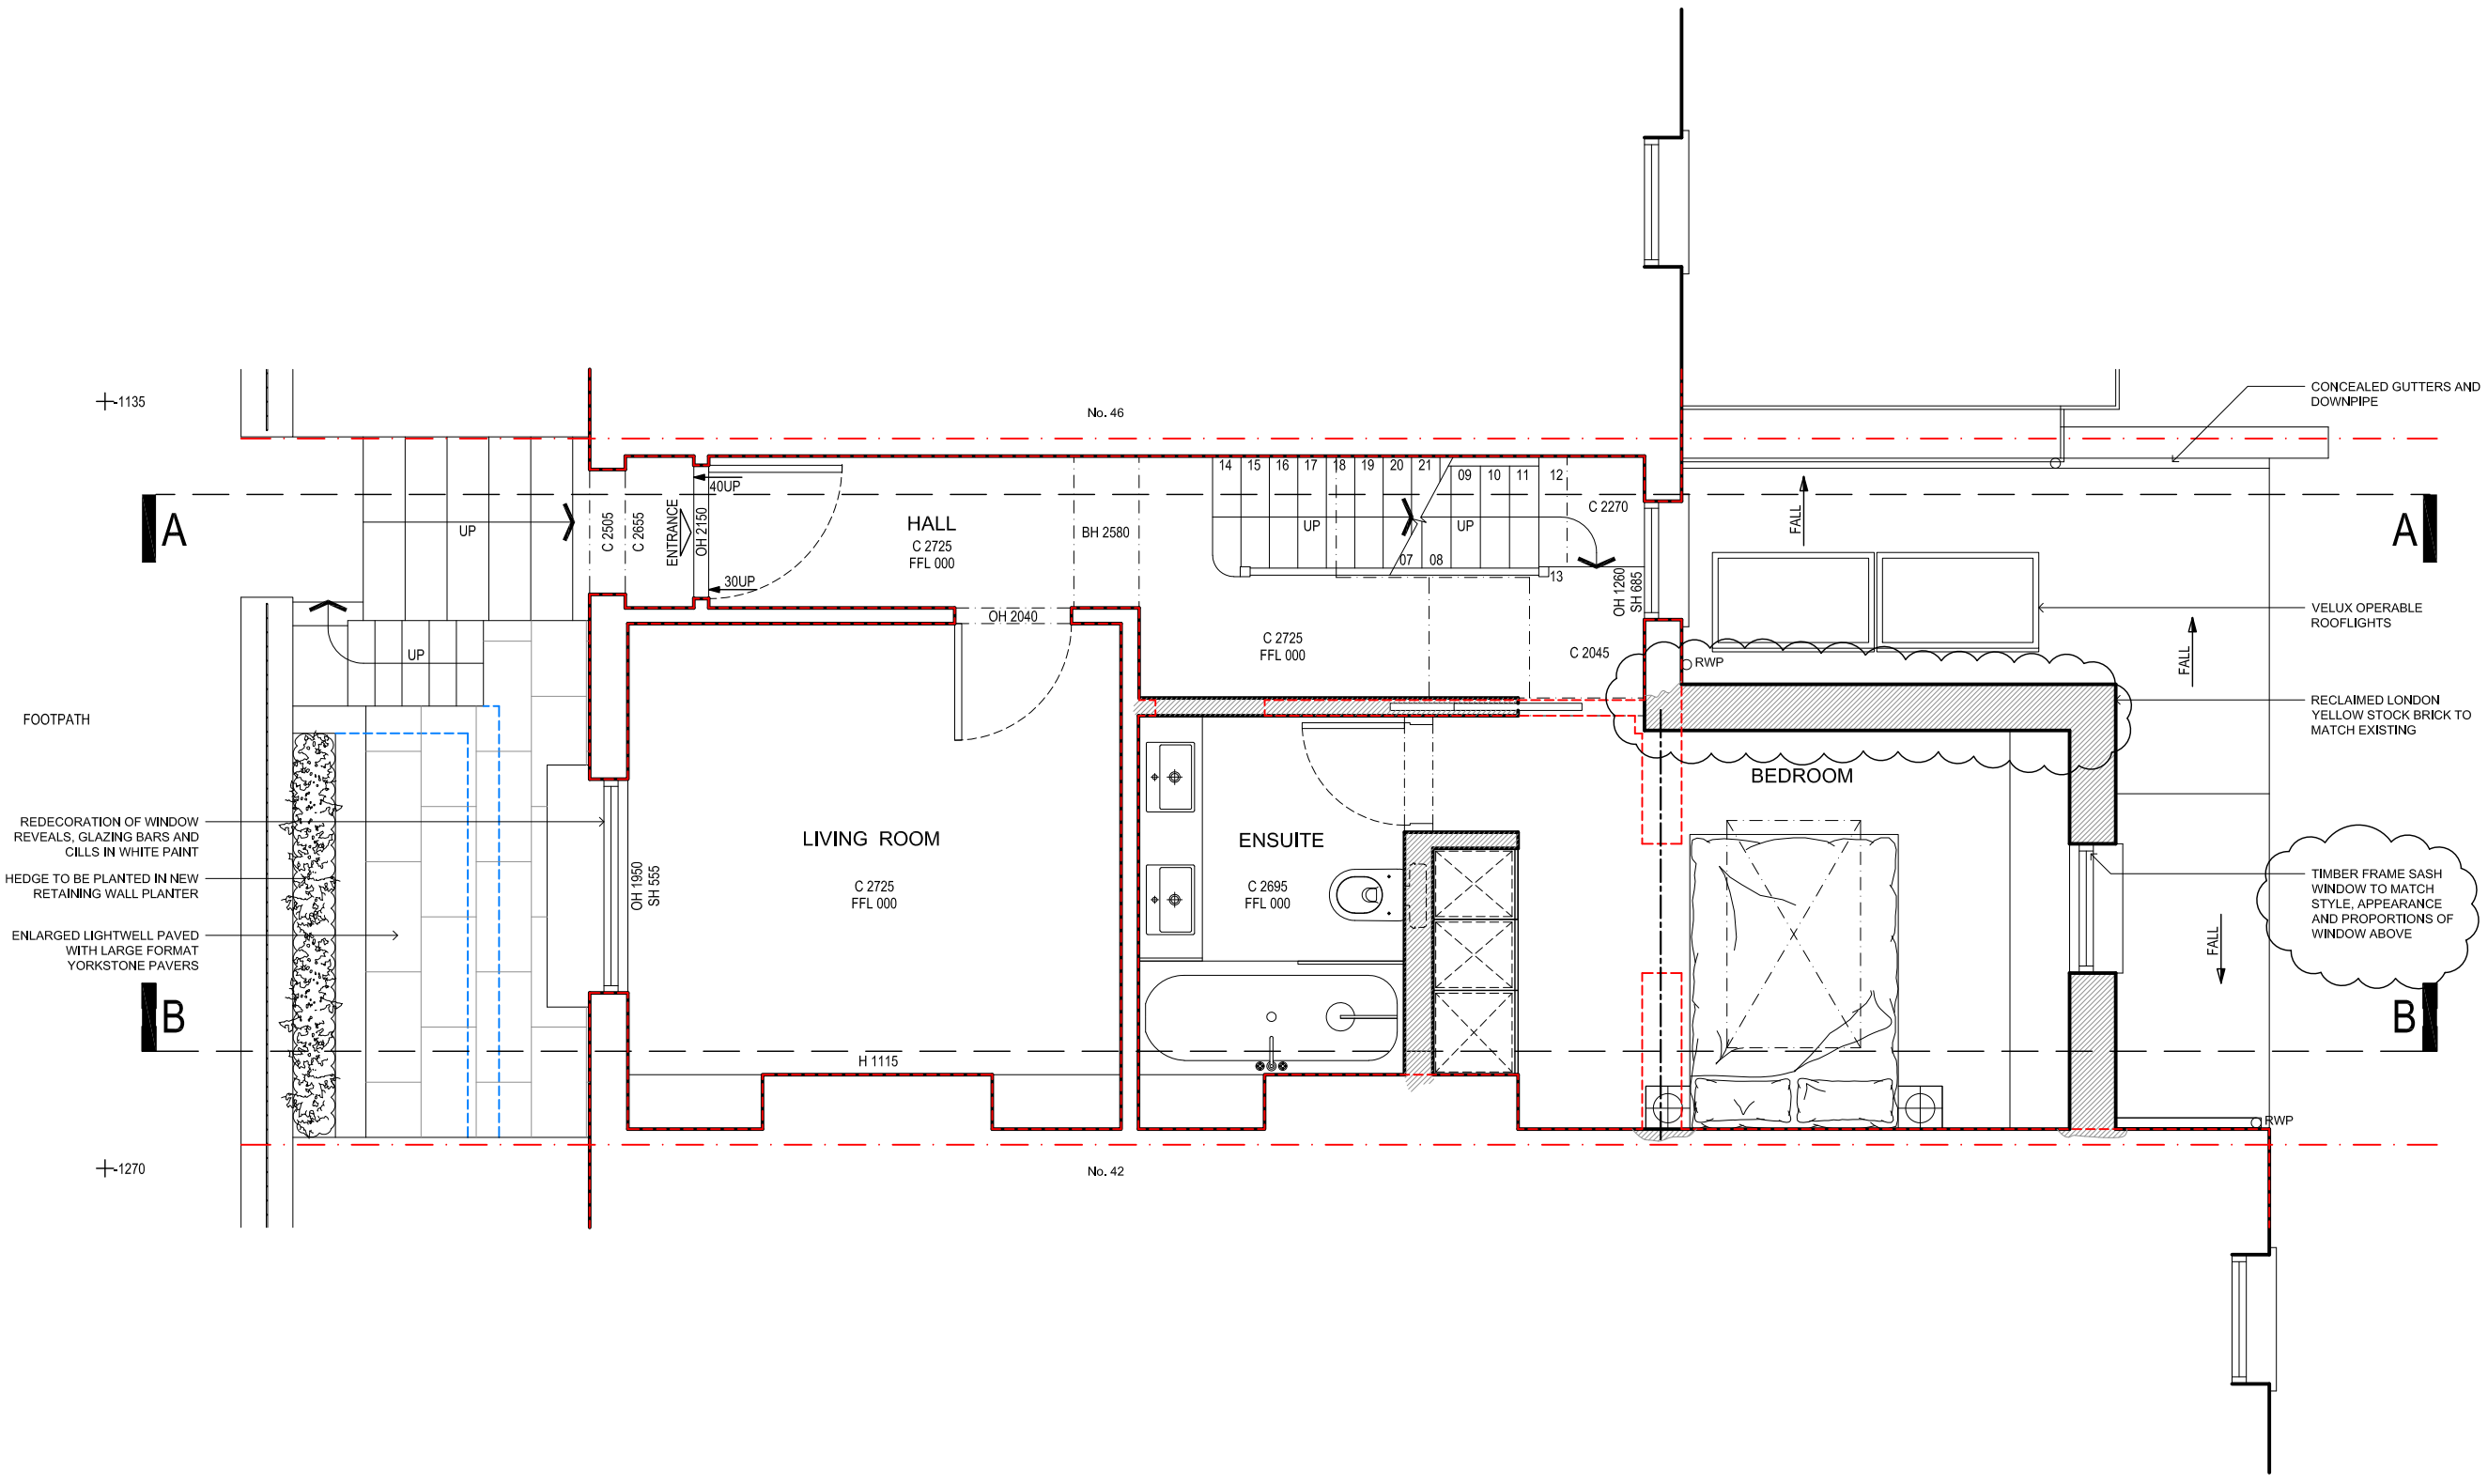

N

PROPOSED UPPER GROUND FLOOR PLAN

SCALE: 1:50 @ A3

0.0 0.5 1.0 1.5 2.0 2.5m

GA COMPUTER FILE -

NOTES

ALL DIMENSIONS TO BE CHECKED ON SITE PRIOR TO CONSTRUCTION

LEGEND

THIS DRAWING IS FOR PLANNING PURPOSES ONLY AND IS SUBJECT TO FURTHER DETAILED DESIGN

- EXISTING STRUCTURE RETAINED
- PROPOSED / NEW STRUCTURE
- STRUCTURE REMOVED
- PROPOSED STEEL BEAM OVERHEAD
- OUTLINE OF STRUCTURE OVERHEAD
- SITE DRAINAGE

REV	DATE	DESCRIPTION
C	16.12.2019	Extension width reduced at upper ground floor level. Window amended to traditional timber sash

DRAWING ISSUE
PLANNING

CLIENT
Charlotte and Ned Collier

GRESFORD
ARCHITECTS

Unit 3
Quarter Century House
25 Downham Road
London, N1 5AA

t: +44 (0) 20 7249 1855
e: Info@gresfordarchitects.co.uk

PROJECT TITLE
44 Spencer Rise
London
NW5 1AP

DRAWING TITLE
Proposed Upper Ground Floor Plan
-
-

SCALE	DRAWN
1:50 @ A3	CLMM
DATE	CHECKED
02/10/2019	PJMW
DWG NO.	REVISION
4137_110	C

© Gresford Architects Ltd. All rights reserved. Including the right of reproduction.