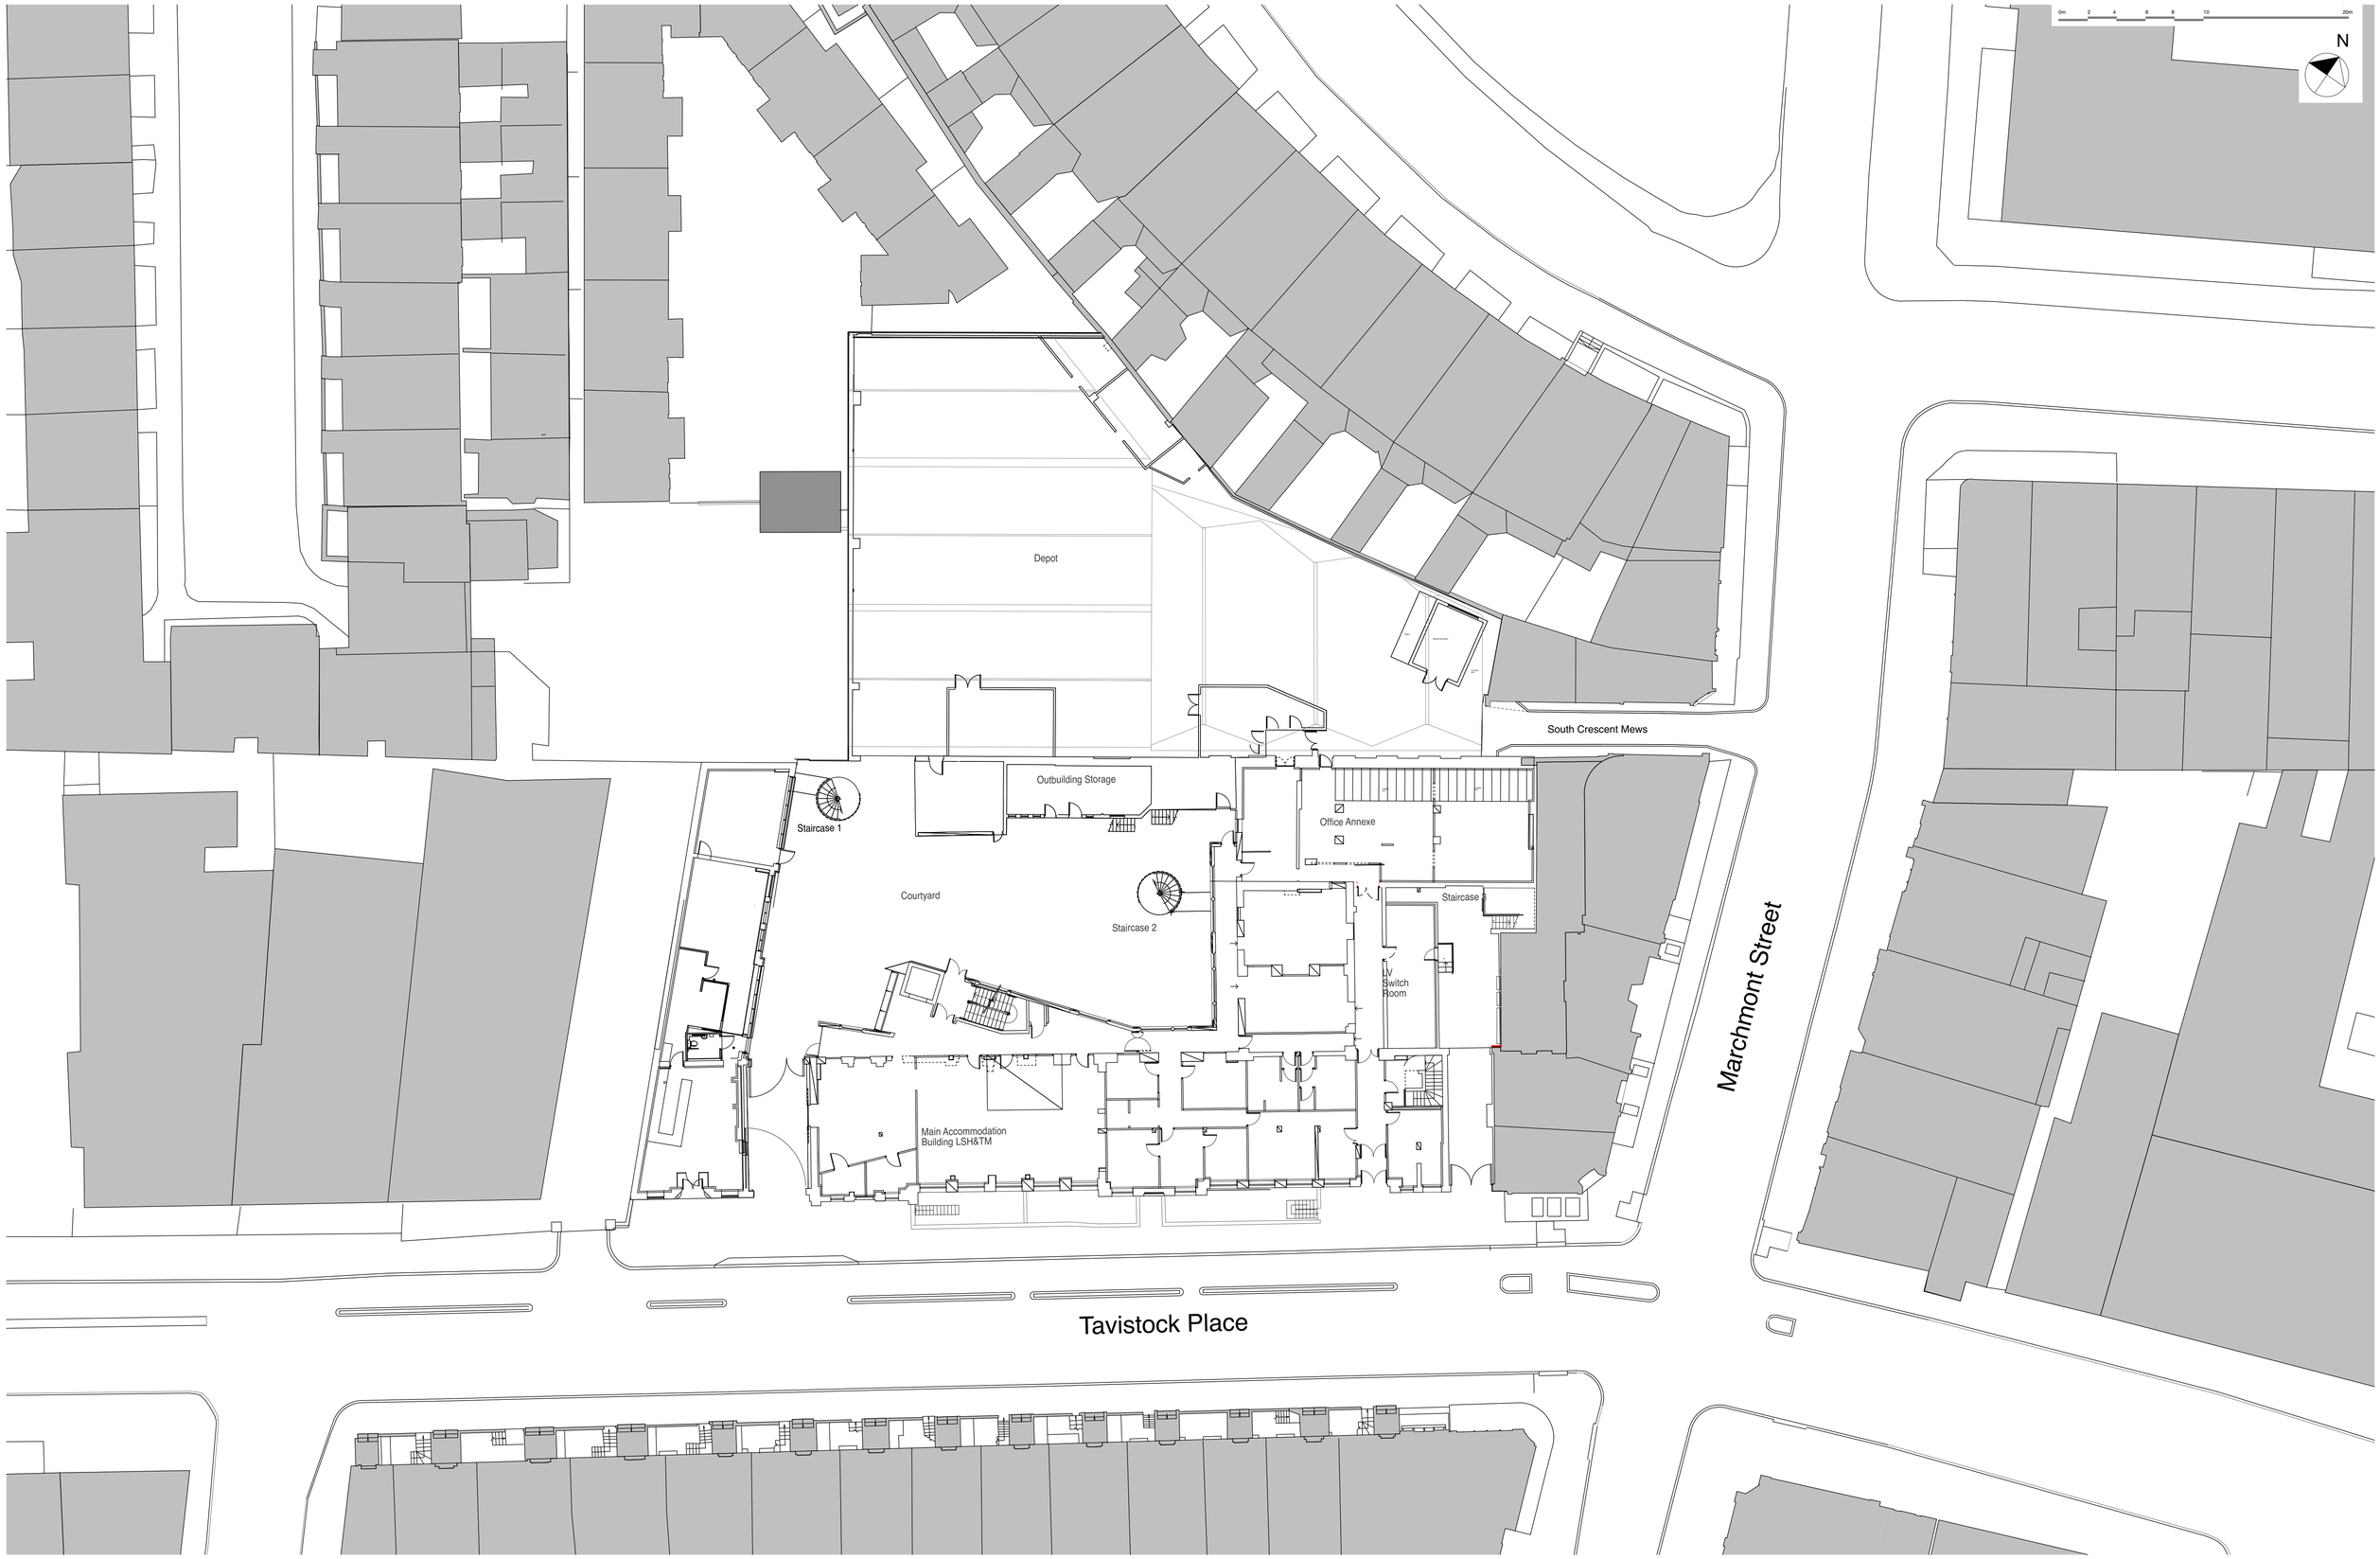

bmj architects

Boswell Mitchell & Johnston
23 - 24 Easton Street
London
WC1X 0DS

T: 020 7833 9974
E: london@bmjarchitects.co.uk
www.bmjarchitects.co.uk
London/Glasgow

Job No. TP2/AW11

Drawing No. PL(00)03 Rev B

Drawing Title
London School Of Hygiene & Tropical Medicine As Existing Ground Floor (Level 0) Layout Scale 1:200 @ A1

Issued for
Drawing issue for Planning Submission

Date
12/11/2019

London School Of Hygiene & Tropical Medicine
TP2

LONDON SCHOOL of HYGIENE &TROPICAL MEDICINE

© Boswell Mitchell & Johnston Ltd.