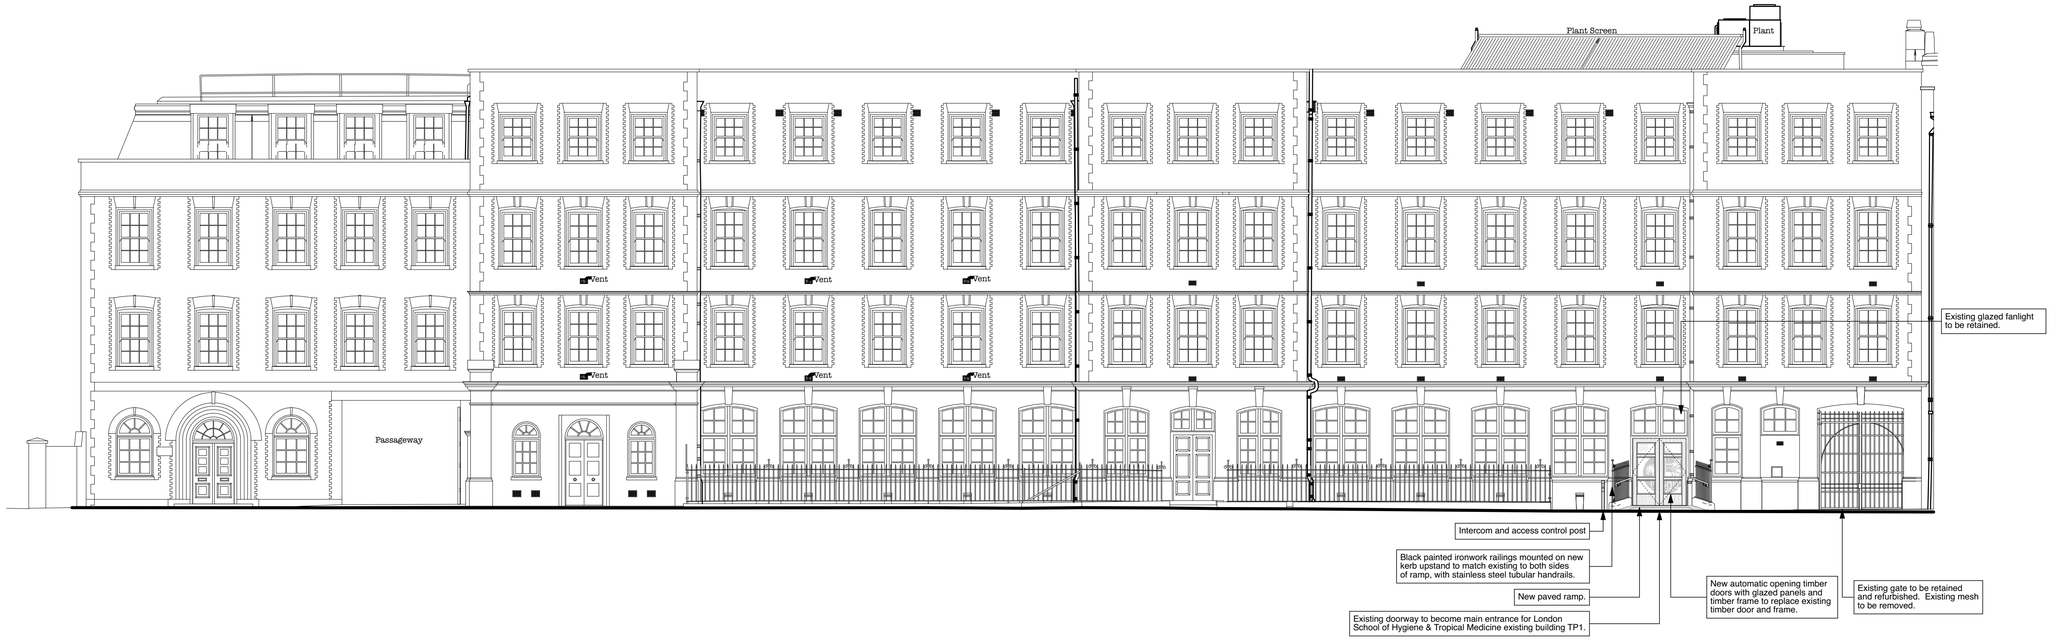

London School of Hygiene & Tropical Medicine

0m 2 4 6 8 10 20m

bmj architects

Boswell Mitchell & Johnston
23 - 24 Easton Street
London
WC1X 0DS

T: 020 7833 9974
E: london@bmjarchitects.co.uk
www.bmjarchitects.co.uk
London/Glasgow

Job No. TP2/AW11

Drawing No. PL(00)70 Rev. A

Drawing Title South Elevation along Tavistock Place As Proposed Scale 1:100 @ A1

Issued for Drawing issue for Planning Submission

Date 02/12/2019

London School Of Hygiene & Tropical Medicine
TP2

LONDON SCHOOL of HYGIENE &TROPICAL MEDICINE

© Boswell Mitchell & Johnston Ltd.