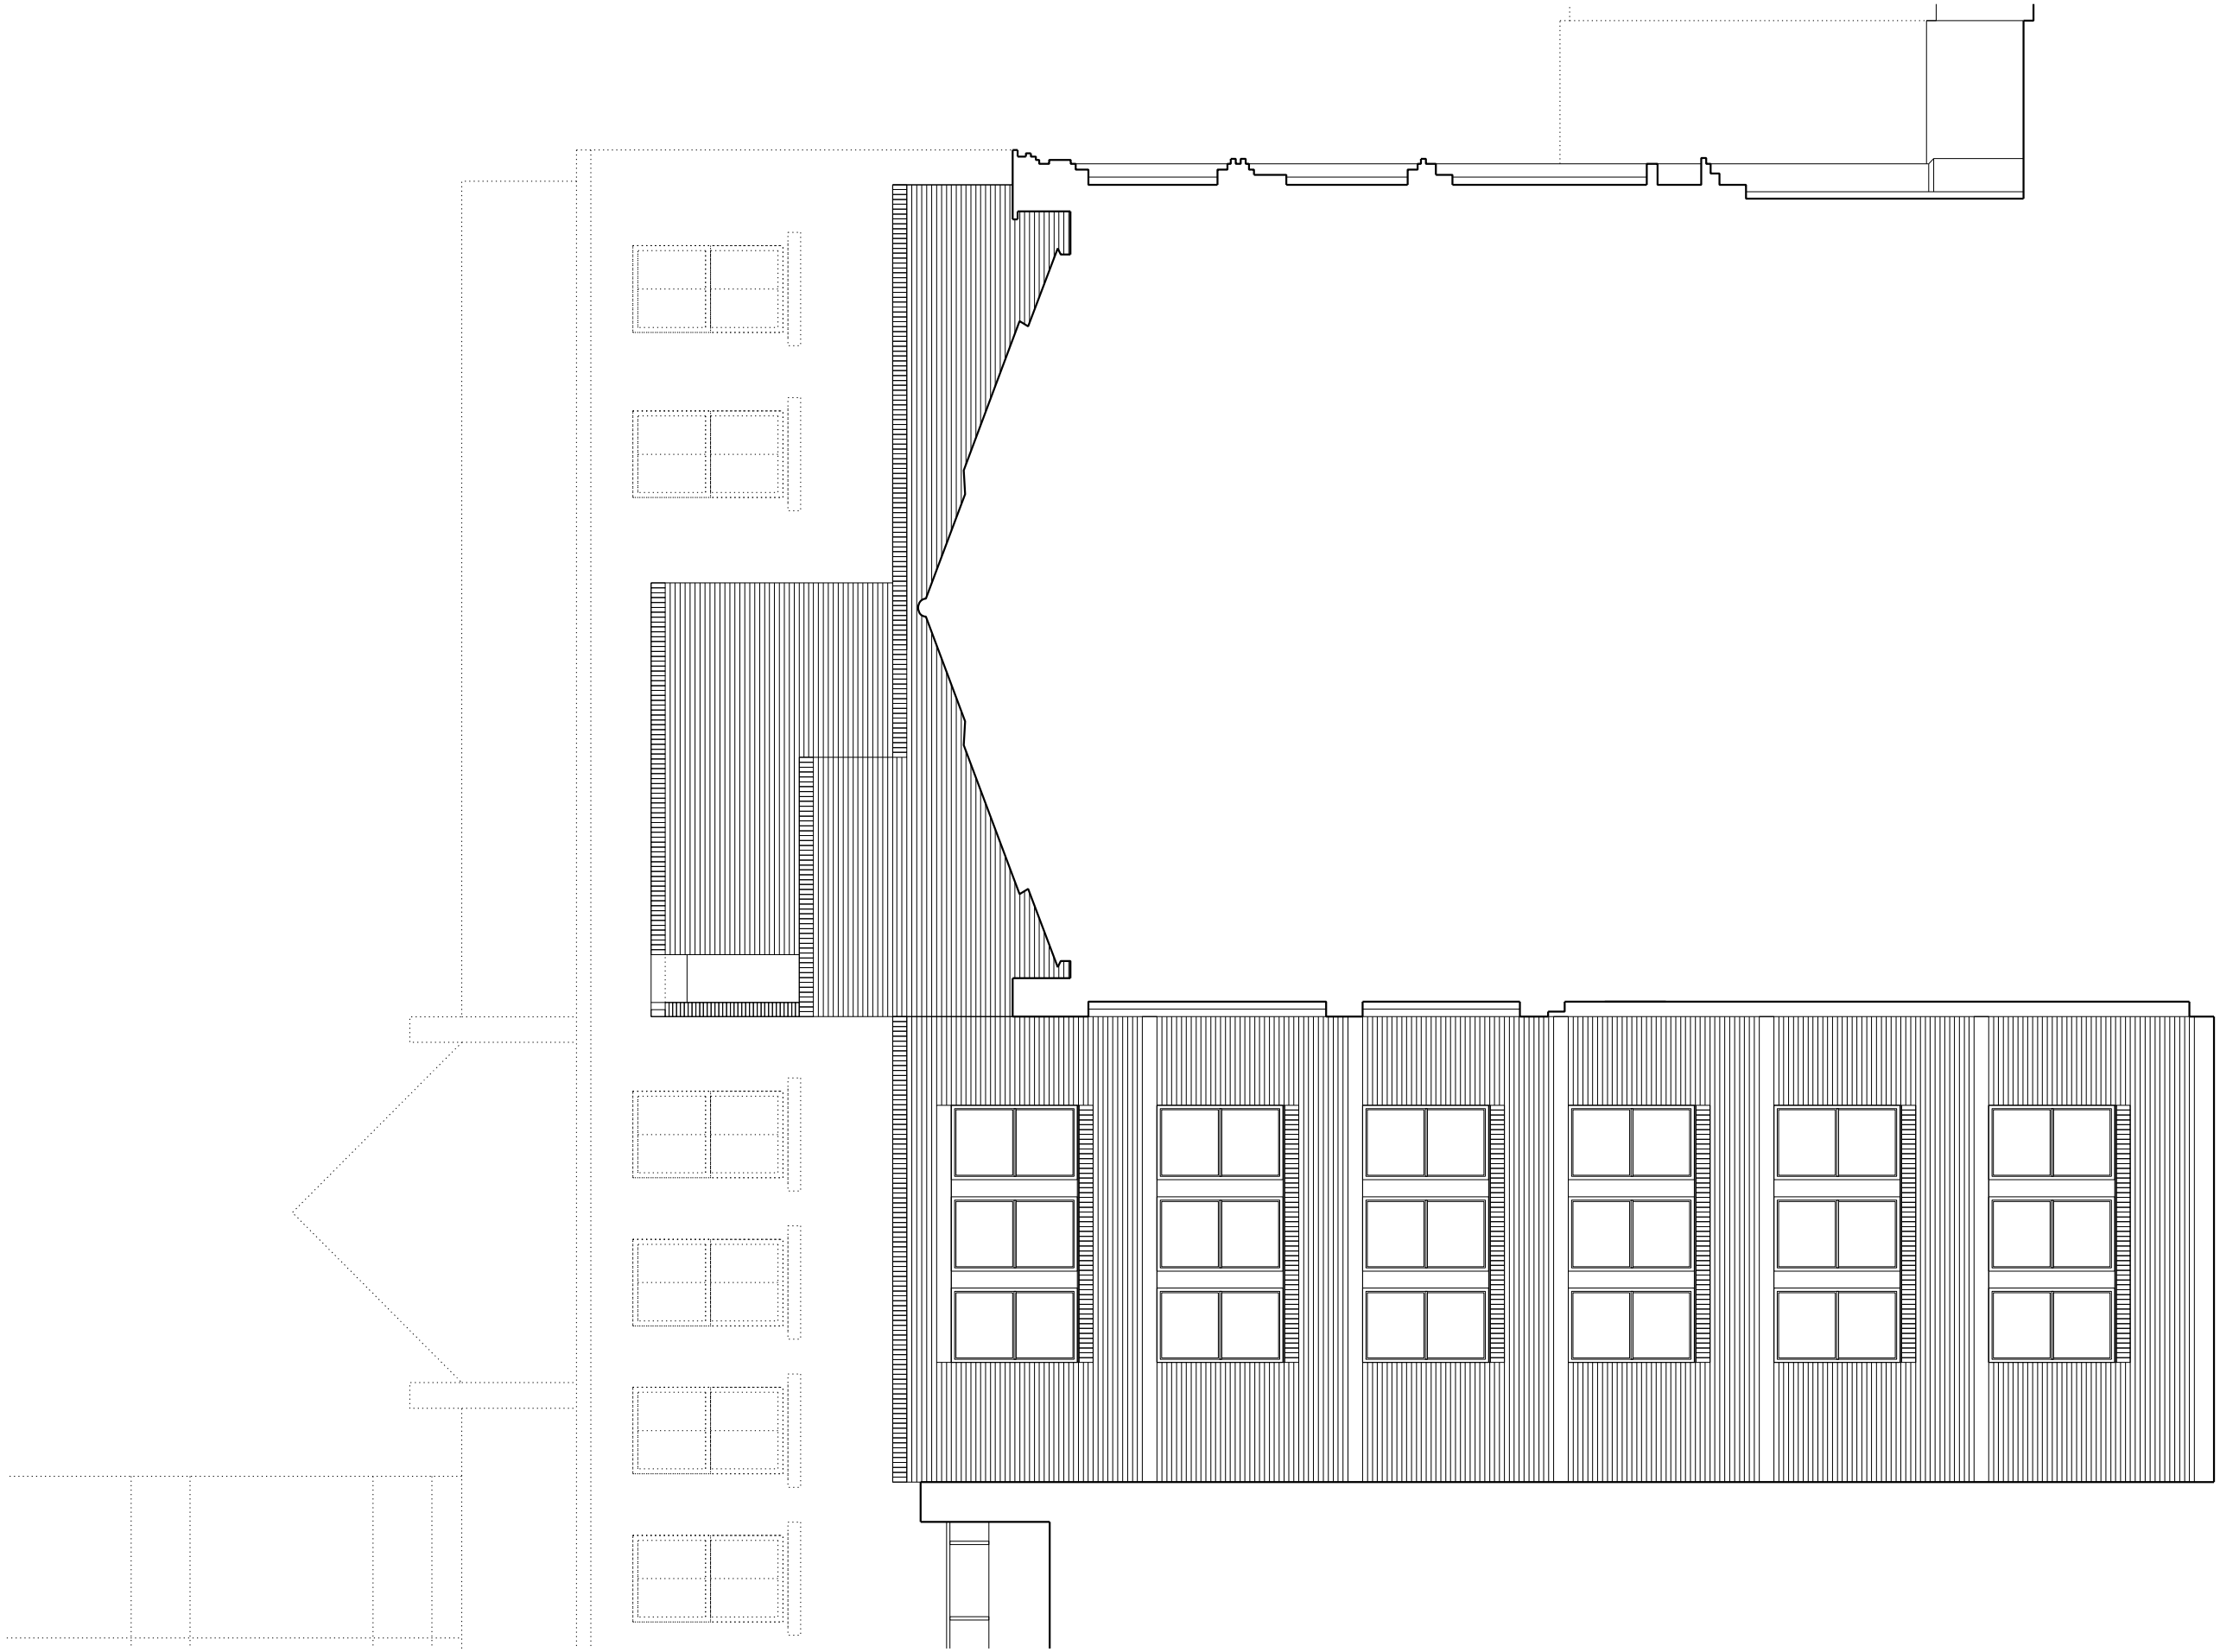

① EXISTING EAST ELEVATION

REVISION:	PURPOSE:	DATE:
P1	ISSUED FOR PLANNING	09.12.19

Notes:

1. Contractors are not to directly scale off this drawing. Dimensions should be obtained from the Engineer or Architect, site checked and any discrepancy between drawings reported.

2. The design and these drawings are the sole copyright of Amin Taha Architects, 15 Clerkenwell Close, London EC1R 0AA T. 020 7253 8444 F. 020 7253 8555.

Purpose of Issue:
I = Information
C = Comment
P = Planning
T = Tender
S = Construction

GROUPWORK
12–13 CLERKENWELL GREEN, LONDON, EC1R 0QJ

CLIENT:
SEAFORTH LAND HOLDINGS LTD

PROJECT:
20 – 23 GREVILLE STREET, LONDON, EC1N 8SS

DWG TITLE:
EXISTING EAST ELEVATION

REVISION:	DATE:	SCALE:	
P1	DEC 2019	@ A1 1:50	@ A3 1:100
DWG No: 248 – 207	PURPOSE OF ISSUE: P	DR: AC	CR: AT