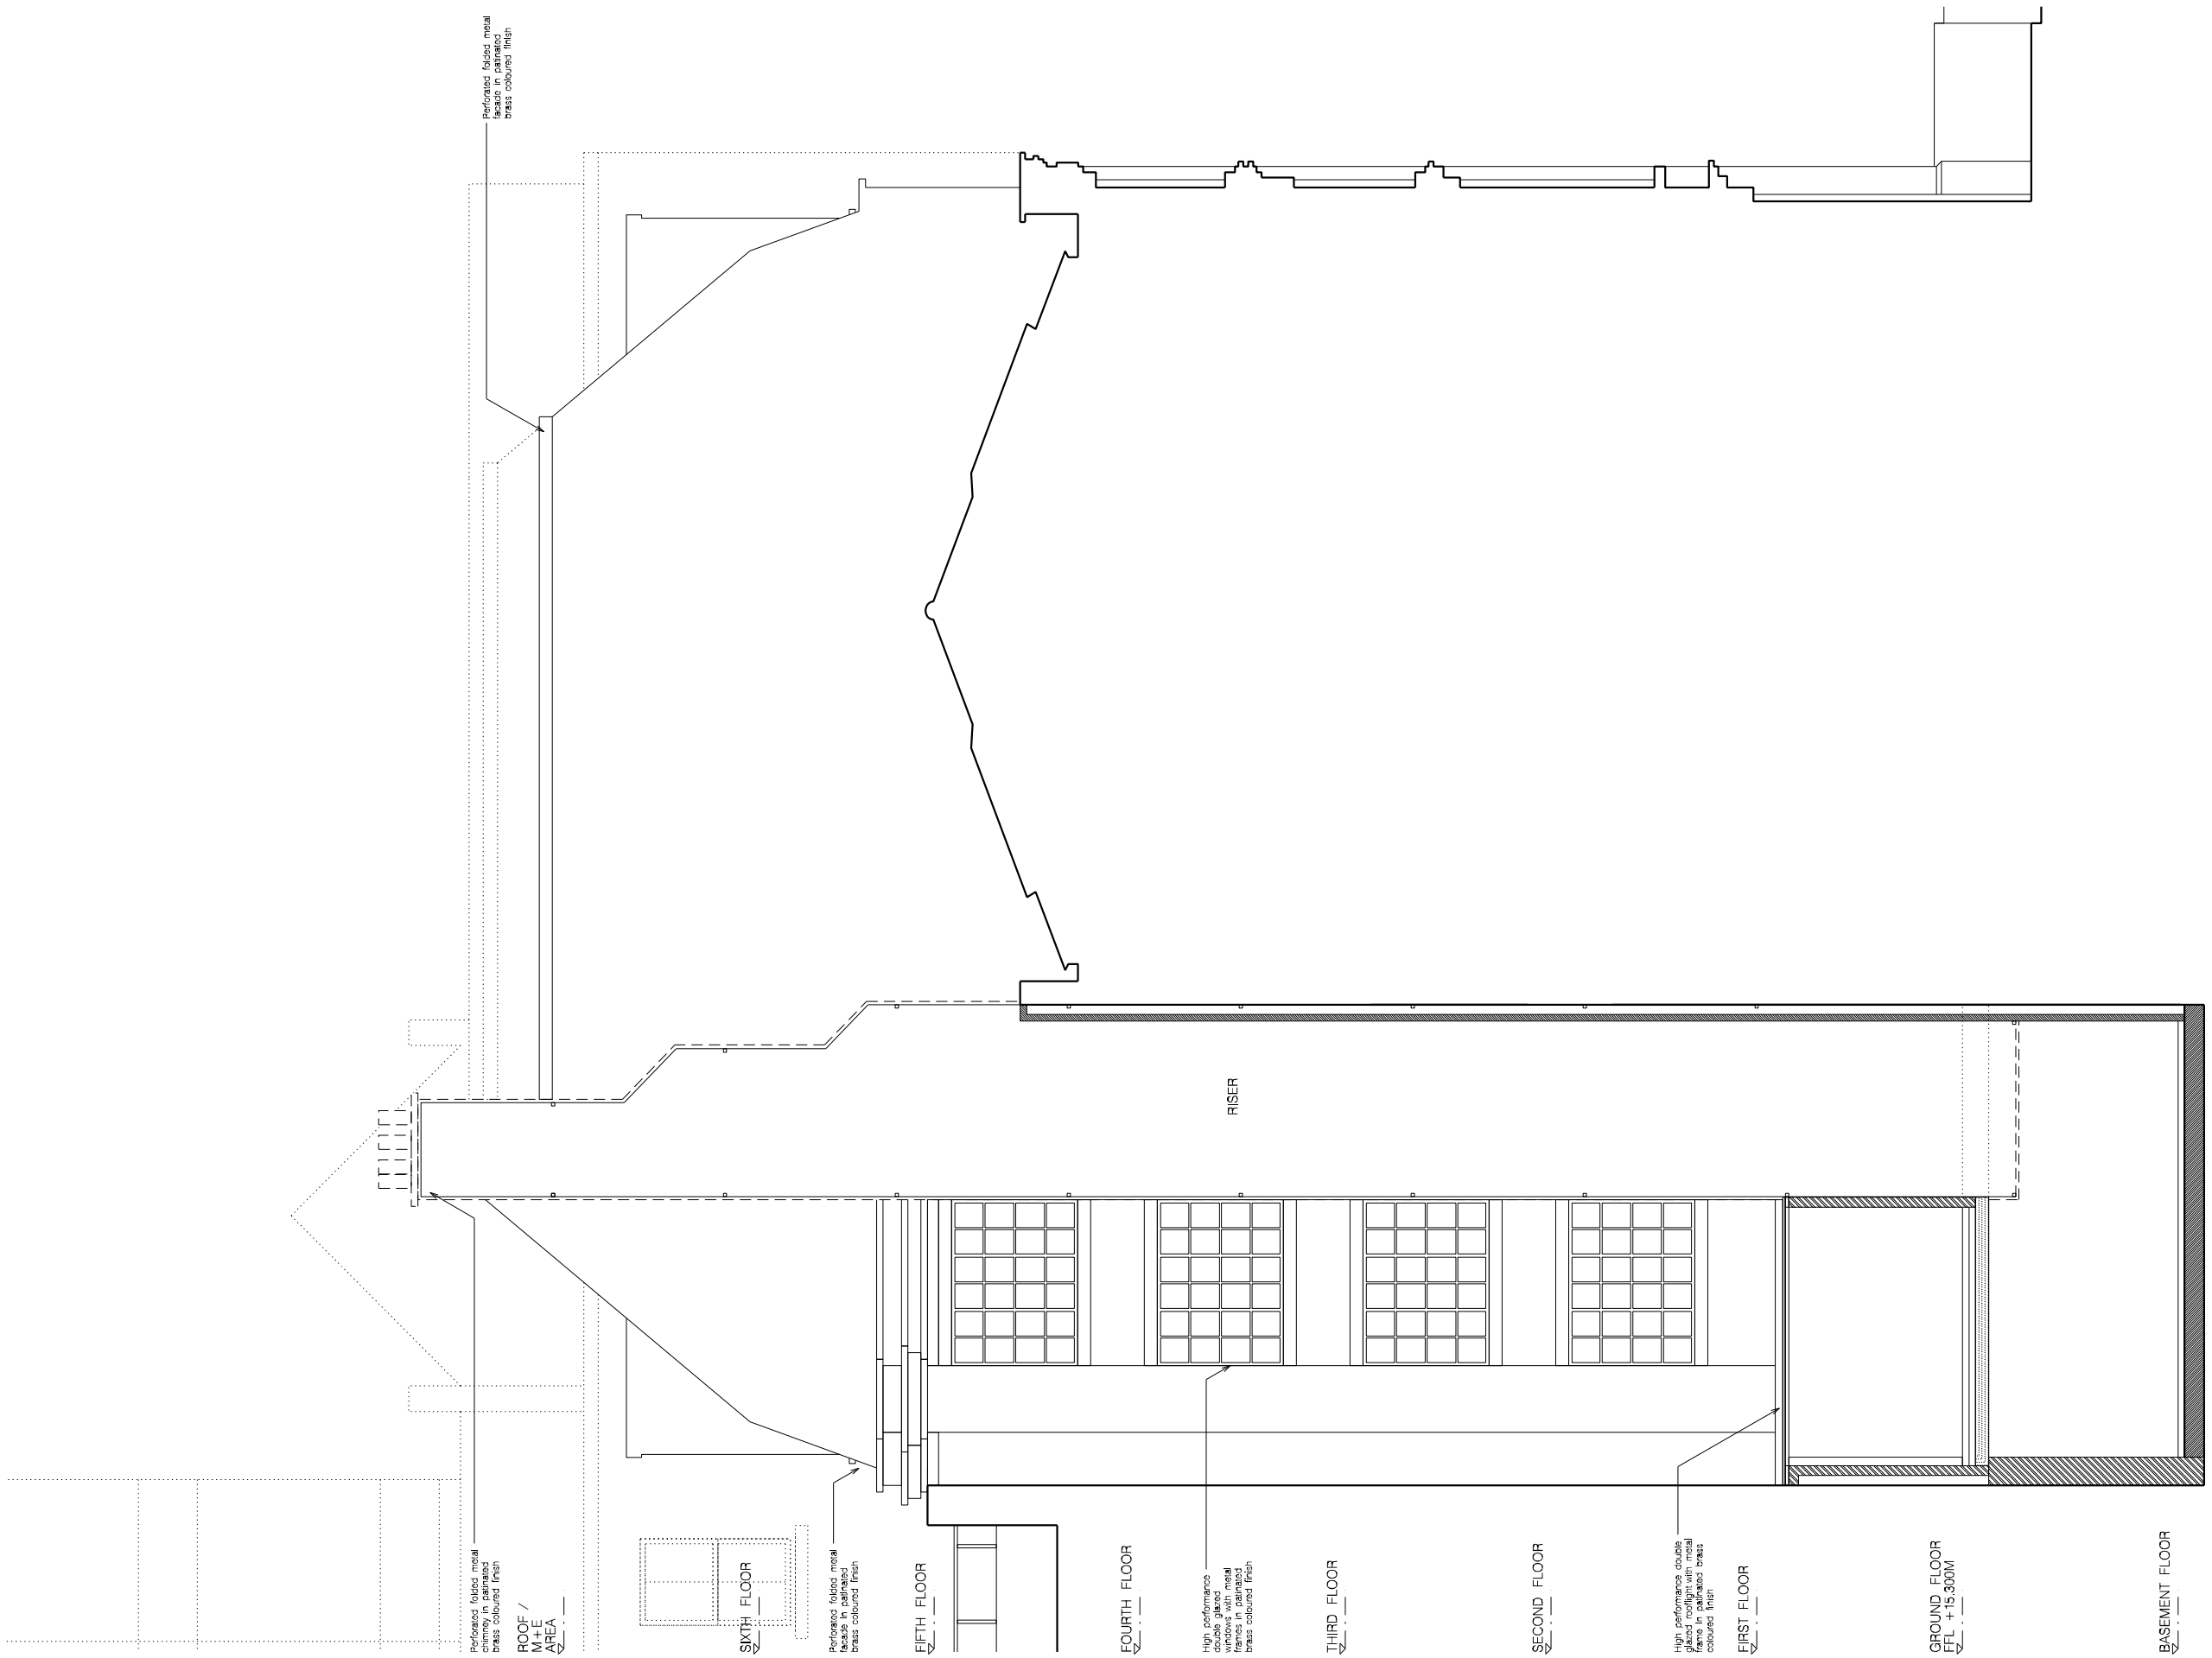

1 PROPOSED EAST ELEVATION

REVISION:	PURPOSE:	DATE:
P1	ISSUED FOR PLANNING	04.12.19

Notes:
1. Contractors are not to scale off this drawing. Dimensions should be obtained from the Engineer or Architect, are checked and any discrepancy between drawings reported.
2. This design and these drawings are the sole copyright of Allen Tate Architects, 15 Clerkenwell Close, London EC1R 0AA T. 020 7253 9444 F. 020 7253 9555.

Purpose of Issue:
I=Information
C=Comment
P=Planning
T=Tender
S=Construction

GROUPWORK
12–13 CLERKENWELL GREEN, LONDON, EC1R 0QJ

CLIENT:
SEAFORTH LAND HOLDINGS LTD

PROJECT:
20 – 23 GREVILLE STREET, LONDON, EC1N 8SS

DWG TITLE:
PROPOSED EAST ELEVATION

REVISION:	DATE:	SCALE:	
P1	DEC 2019	@ A1 1:50	@ A3 1:100
DWG No: 248 – 607	PURPOSE OF ISSUE: P	DR: AC	CH: AT